
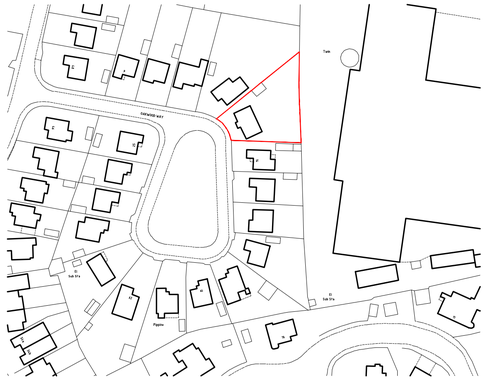


Ordnance Survey (c) Crown Copyright 2013. All rights reserved. Licence number 100020449

Site Location Plan


scale 1:1250

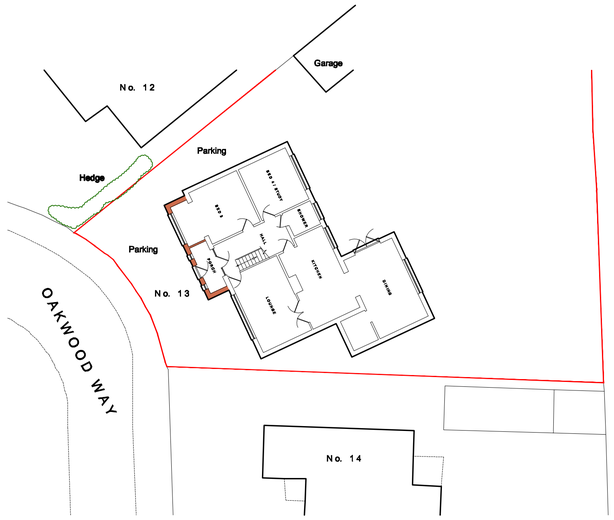

Block Plan

scale 1:200


0m 1 2 3 4 5 6 7 8 9 10m

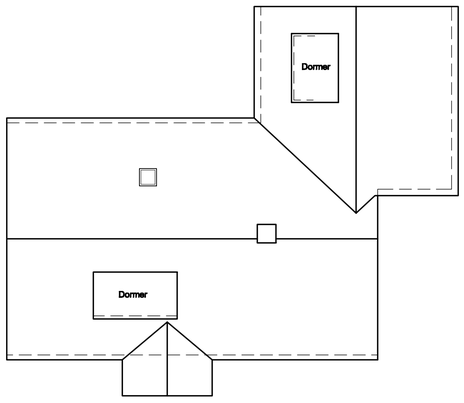

Existing Roof Plan

scale 1:100

0m 1.0 2.0 3.0 4.0 5.0 6.0 7.0 8.0 9.0 10.0m

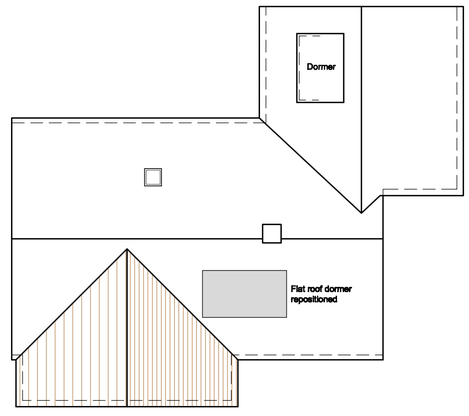

Proposed Roof Plan

scale 1:100

General Notes:

This drawing is the copyright of N & J Design Limited and may not be copied in whole or in part without prior permission.

It is the clients/developers responsibility to ensure all relevant approvals are in place and conditions satisfied prior to commencement of works, including, but not limited to:
The Party Wall etc Act 1996
Local Authority Planning Consent
Highways (Road opening permit)
Local Water Authority
Building Regulations (Local Authority, NHBC etc)
Environment Agency

Rev:	Date:	Description:
A	05-09-13	Amended to client's requirements

Title:

Site Plan, Block Plan & Roof Plans

Project:

13 Oakwood Way
Hamble
Southampton
SO31 4HJ

N & J architectural design studio
7 Hedley Gardens
Hedge End
Southampton
SO30 2WT
Tel: 01489 789522
www.nandjdesign.co.uk

Drawn:	N Keatley	Date:	20.06.13
Checked:		Date:	
Scale:	As noted	Revision:	

Drawing no: **2013.03.04/03** A1 sheet

N and J Design Limited