General Notes:

This drawing is the copyright of N & J Design Limited and may not be copied in whole or in part without prior permission.


It is the clients/developers responsibility to ensure all relevant approvals are in place and conditions satisfied prior to commencement of works, including, but not limited to:
The Party Wall etc Act 1996
Local Authority Planning Consent
Highways (Road opening permit)
Local Water Authority
Building Regulations (Local Authority, NHBC etc)
Environment Agency

Existing Elevations scale 1:100

0m 1.0 2.0 3.0 4.0 5.0 6.0 7.0 8.0 9.0 10.0m




Front West

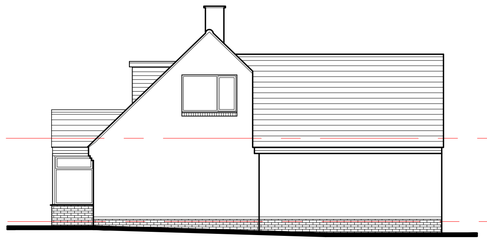


Side South



Side North

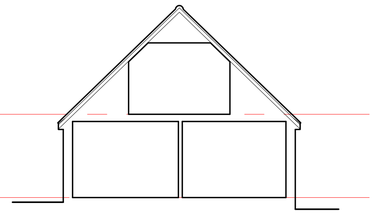


Section Looking North

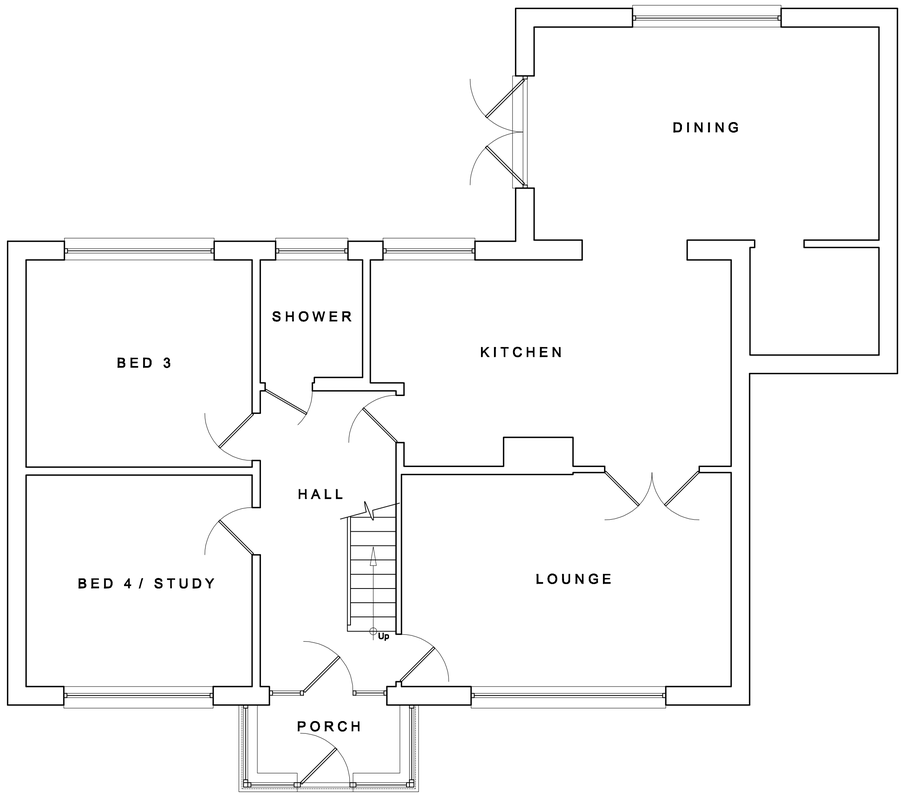

Existing
Ground Floor Plan scale 1:50

0m 0.5 1.0 1.5 2.0 2.5 3.0

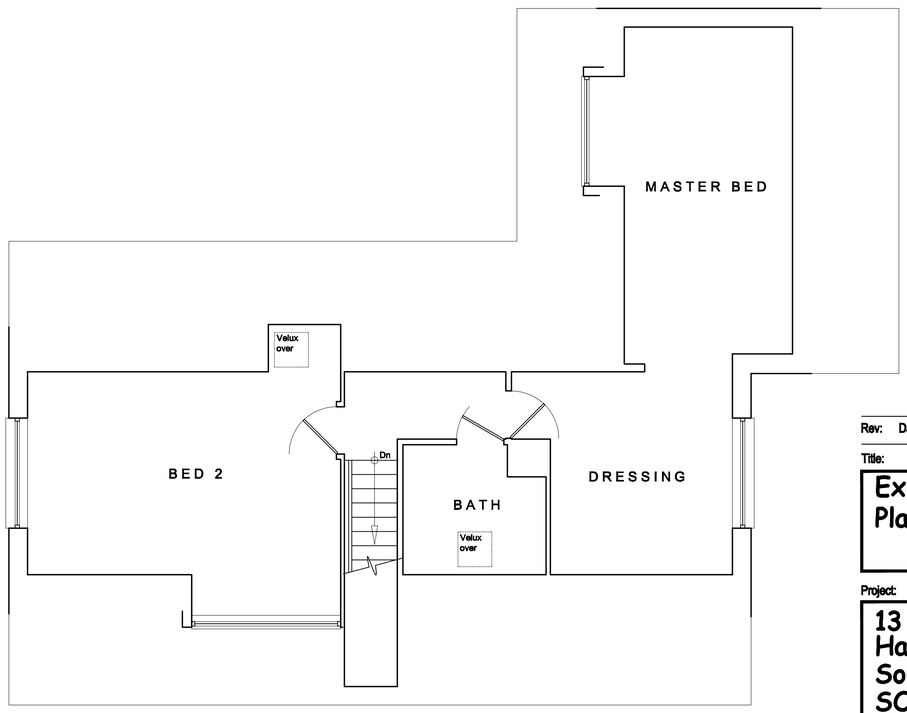

Existing
First Floor Plan scale 1:50

Rev: Date: Description:

Title:
Existing:
Plans & Elevations

Project:
13 Oakwood Way
Hamble
Southampton
SO31 4HJ

N & J architectural design studio
7 Hedley Gardens
Hedge End
Southampton
SO30 2WT
Tel: 01489 789522
www.nandjdesign.co.uk

Drawn: N Keatley Date: 07.05.13
Checked: Date:
Scale: 1:50 1:100 Revision:
Drawing no:
2013.03.04/01 A1 sheet

N and J Design Limited