EASTLEIGH BOROUGH COUNCIL

TOWN AND COUNTRY PLANNING ACT 1990: SECTION 192
(as amended by section 10 of the Planning and Compensation Act 1991)

TOWN AND COUNTRY PLANNING (DEVELOPMENT MANAGEMENT PROCEDURE) (ENGLAND) ORDER 2010: ARTICLE 35

CERTIFICATE OF LAWFUL PROPOSED USE OR DEVELOPMENT

Application number: U/13/72605

Eastleigh Borough Council hereby certify that on 21 May 2013 the proposed operations described in the First Schedule to this Certificate in respect of the land specified in the Second Schedule to this Certificate and edged red on the plan attached to this Certificate would have been lawful within the meaning of section 192 of the Town and Country Planning Act 1990 (as amended) for the following reason(s):

The Council is satisfied that the proposed operations described in the First Schedule are permitted development under Classes B, C and D of Part 1 of Schedule 2 to the Town and Country Planning (General Permitted Development) Order 1995 (as amended).

Signed:.....(Council's Authorised Officer)
Allan Richard Ward
Head of Legal and Democratic Services
On behalf of Eastleigh Borough Council

Date: 27 June 2013

FIRST SCHEDULE

Proposed front entrance porch, proposed loft conversion involving a rear dormer and proposed installation of roof lights as detailed on the block plan, the proposed second floor drawing no. 06, proposed elevations drawing no. 07 and the proposed porch sketch submitted with the application (Use Class C3(a)).

SECOND SCHEDULE

34 Ascot Road, Horton Heath, Eastleigh SO50 7JQ.

Notes

1. This certificate is issued solely for the purpose of section 192 of the Town and Country Planning Act 1990 (as amended).

2. It certifies that the operations specified in the First Schedule taking place on the land described in the Second Schedule would have been* lawful on the specified date and therefore would not have been liable to enforcement action under section 172 of the 1990 Act on that date.

3. This certificate applies only to the extent of the operations described in the First Schedule and to the land specified in the Second Schedule and identified on the attached plan. Any operations which are materially different from those described or which relate to other land may render the owner or occupier liable to enforcement action.

4. The effect of the certificate is also qualified by the proviso in section 192(4) of the 1990 Act, which states that the lawfulness of a described use or operation is only conclusively presumed where there has been no material change, before the use is instituted or the operations are began, in any of the matters relevant to determining such lawfulness.

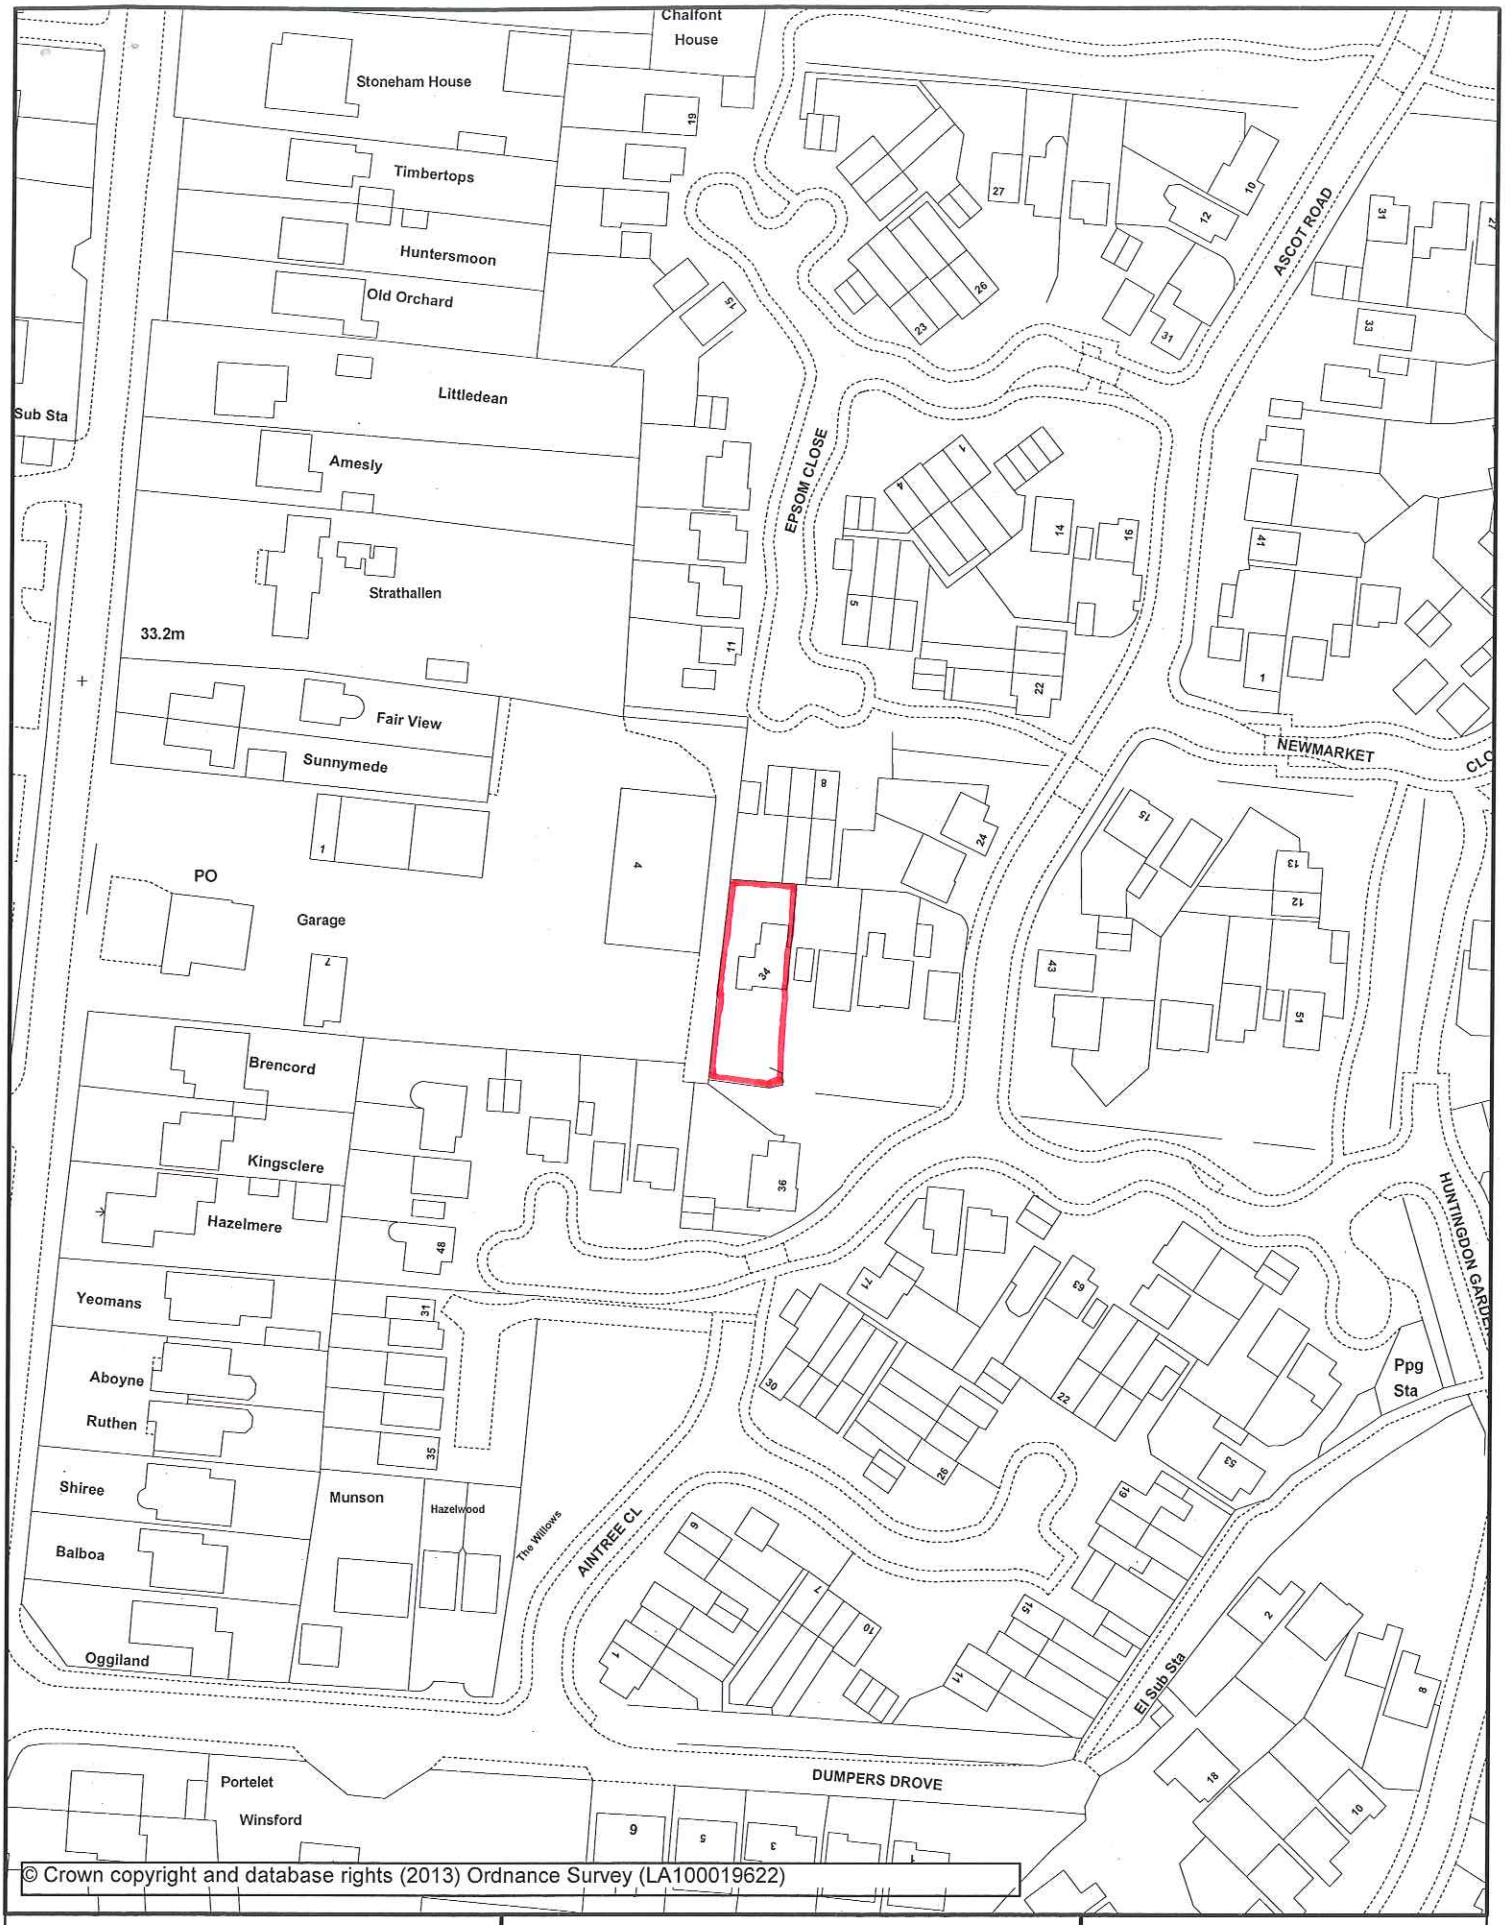

© Crown copyright and database rights (2013) Ordnance Survey (LA100019622)

EASTLEIGH BOROUGH COUNCIL

U/13/72605

Title:

34 Ascot Road, Horton Heath, Eastleigh,

SO50 7JQ

Scale:
1:1250

Map Ref:
SU4917SE

Date:
19/06/2013

N