Site location plan

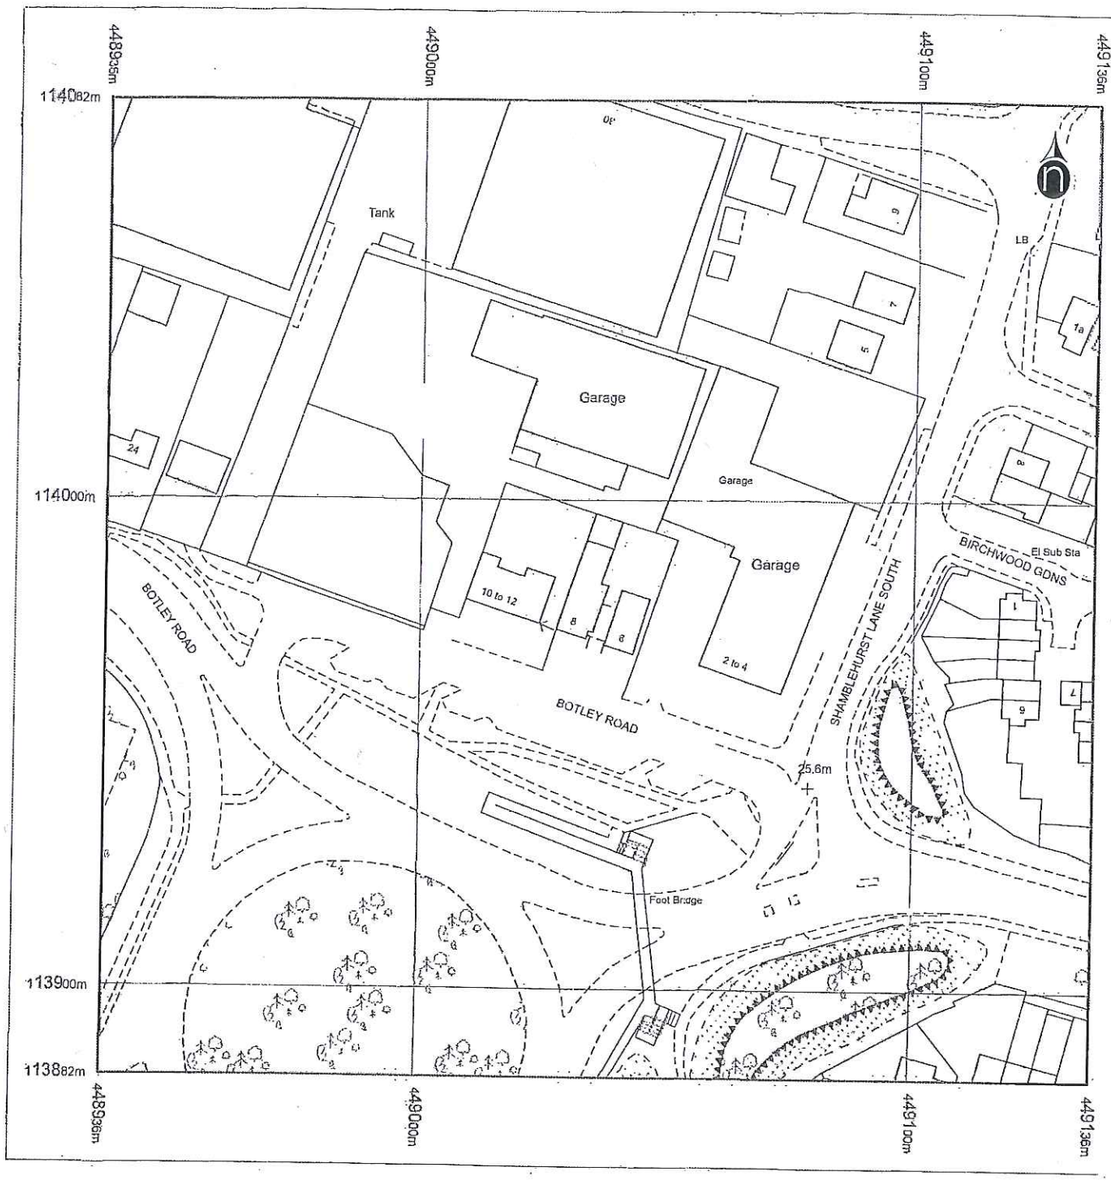

= 50M

SCALE 1 : 1250 @ A3

Based on the Ordnance Survey with the permission of HMSO Licence No. 100026555 © Crown copyright

Block plan

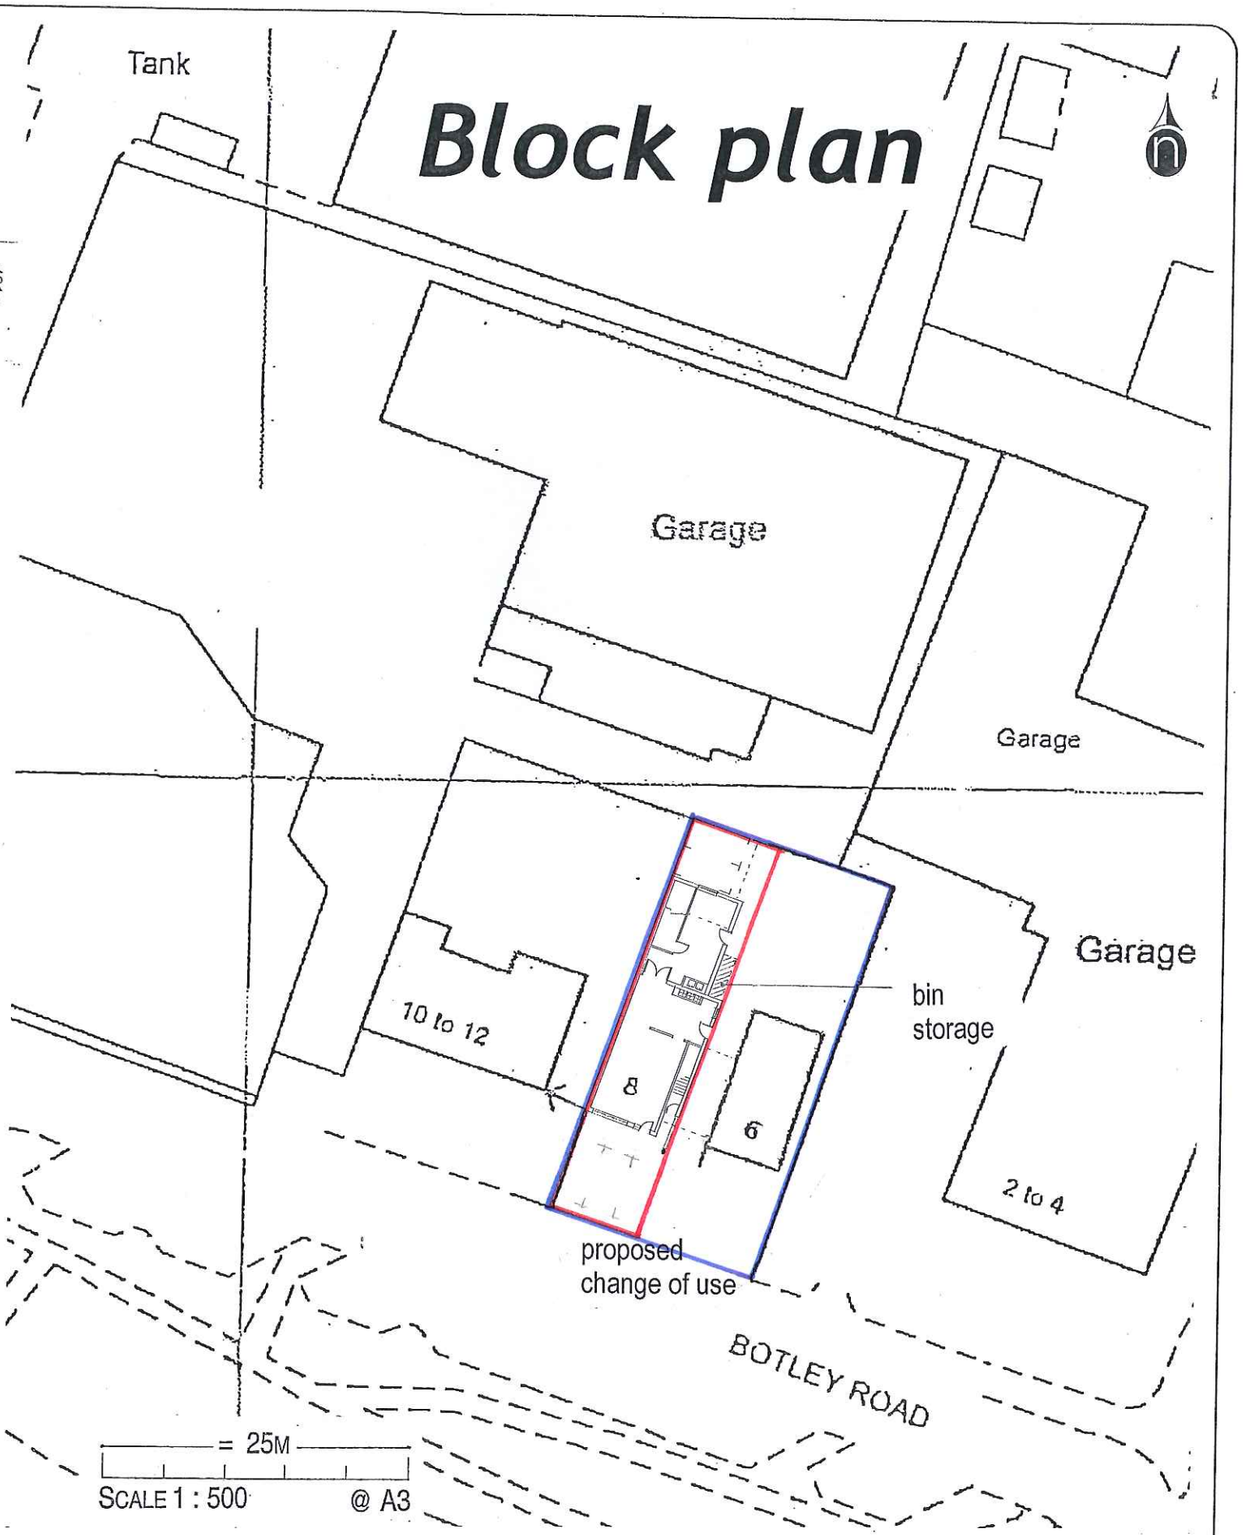

= 25M

SCALE 1 : 500 @ A3

SOUTHERN PLANNING PRACTICE
Youngs Yard, Churchfields,
Twyford, Winchester SO21 1NN
Telephone: 01962 715770
Fax: 01962 715880
Email: info@southernplanning.co.uk
Web Site: www.southernplanning.co.uk

TITLE: Site location & block plan

CLIENT: Mrs Yau

PROJECT: 8 Botley Road, Hedge End, Change of use

DATE: 13/6/13

PLAN NO: E/400/AJW/001

Note: - Do not scale other than for Planning Application purposes. All dimensions must be checked by the contractor before commencing work on site.