

PROPOSED SOUTH (FRONT) ELEVATION SCALE 1:50



PROPOSED EAST (SIDE) ELEVATION SCALE 1:50

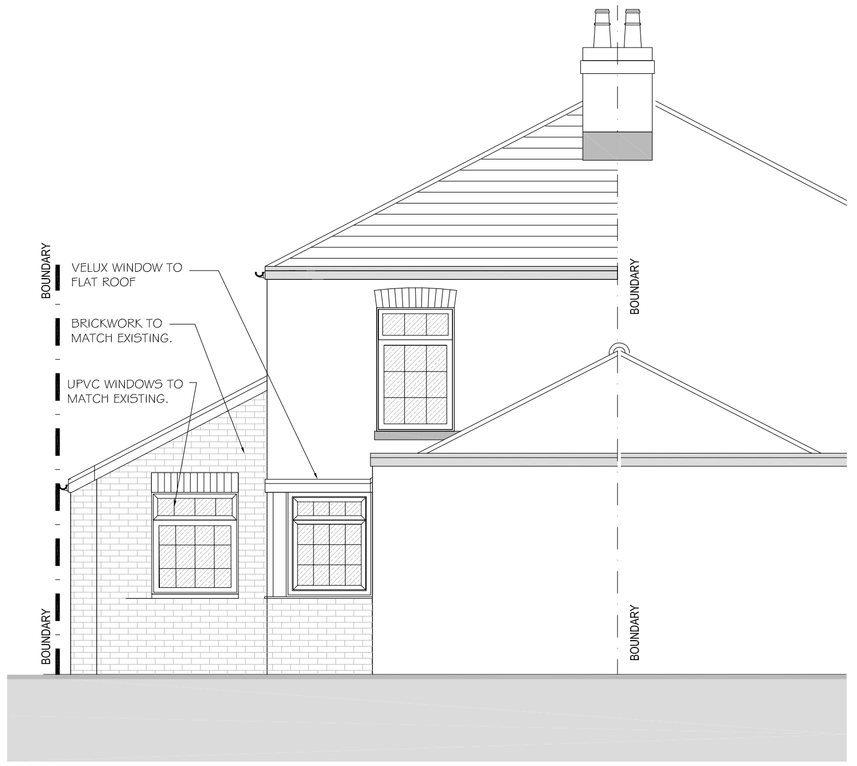

PROPOSED NORTH (REAR) ELEVATION SCALE 1:50

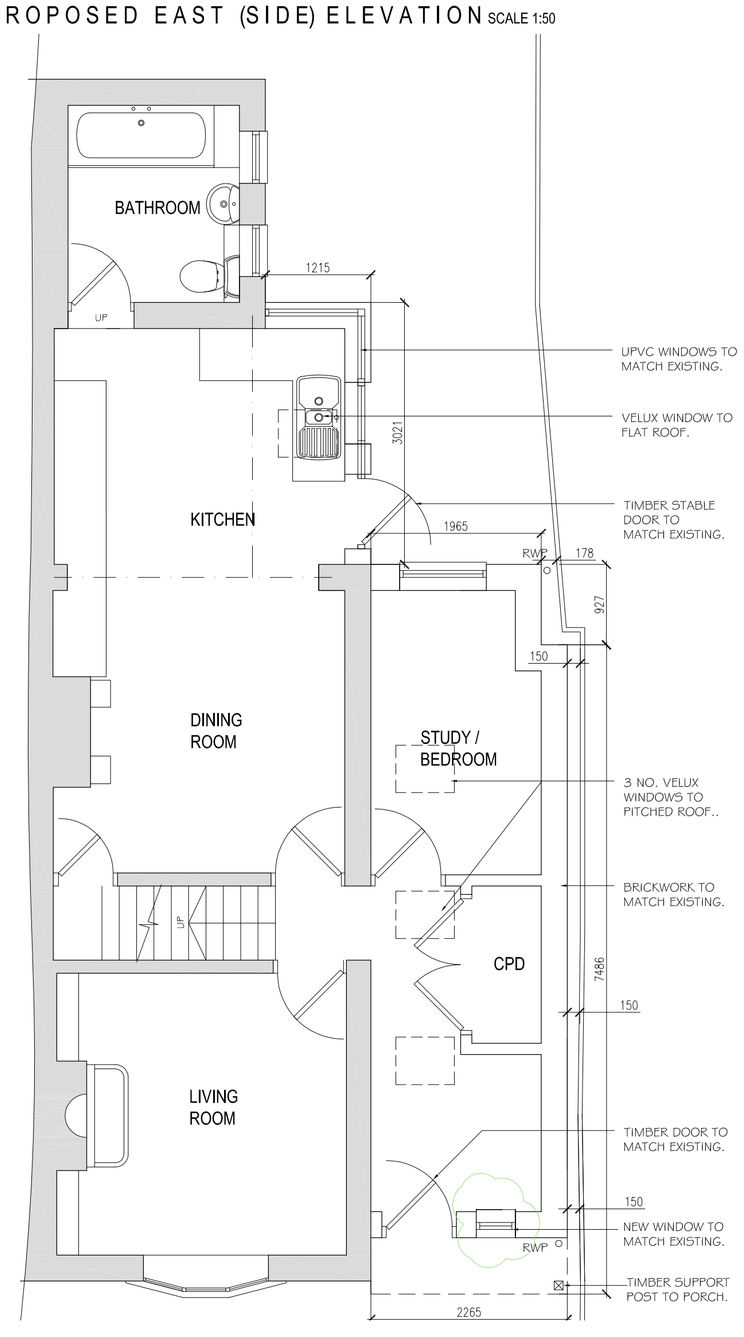

PROPOSED GROUND FLOOR PLAN
SCALE 1:50

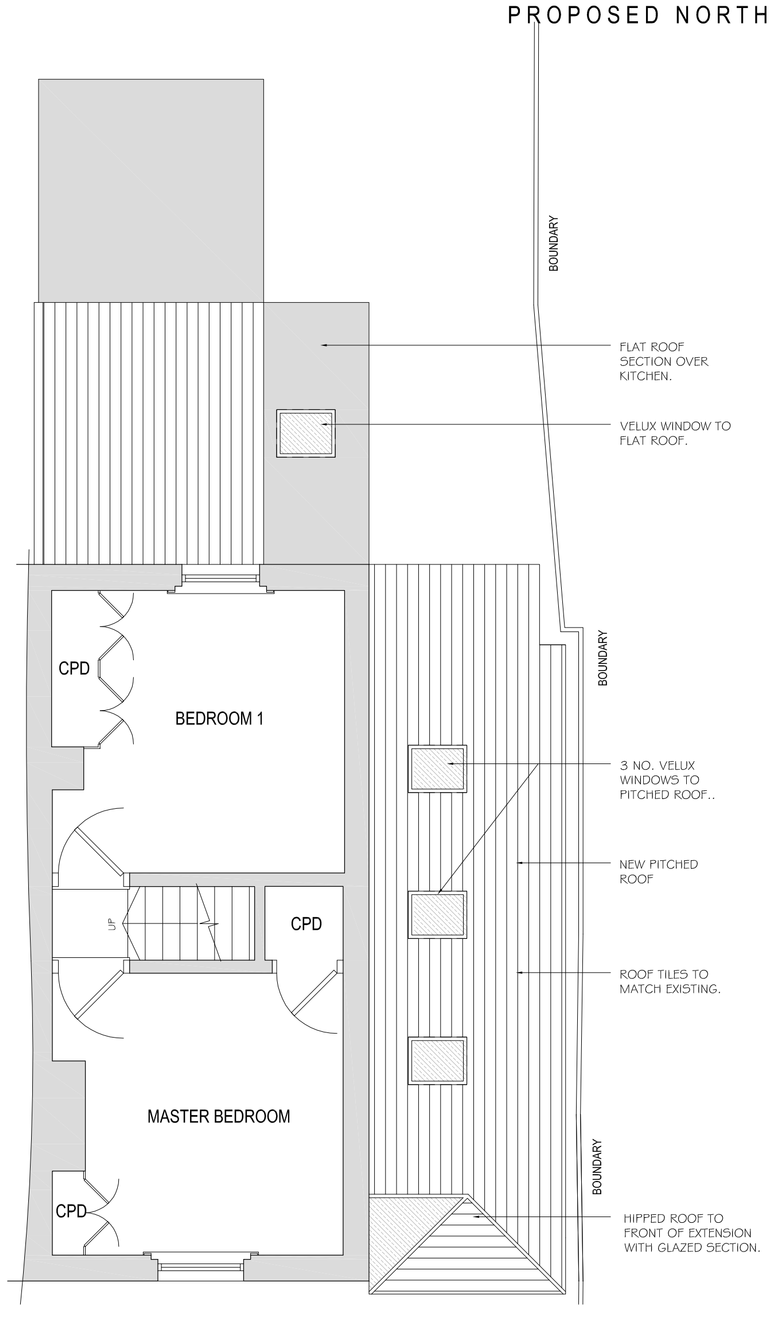

PROPOSED FIRST FLOOR PLAN
SCALE 1:50

SCALE 1:50 SCALE 1:100 SCALE 1:200

Derek Phillips Architect
RIBA

CONTACT:
01489 780211
derek2.phillips@btinernet.com

CLIENT: MR. & MRS. N. SNELGROVE

NOTES:

REVISIONS:
REV : A - UPDATED FURTHER TO MEETING WITH CLIENT. MARCH 2013
REV : B - ROOFLIGHT LAYOUT UPDATED. ADDITIONAL NOTES SHOWN APRIL 2013
REV : C - ADDITIONAL WINDOW SHOWN AT ENTRANCE. MAY 2013

PLANNING

DRAWING TITLE: PROPOSED FLOOR PLANS AND ELEVATIONS
JOB TITLE: PROPOSED EXTENSION & ALTERATIONS A T: 116 CHAPEL ROAD, WEST END, SOUTHAMPTON, SO30 3GN
DRAWN BY: RB / DTW
DATE: 28.02.2013 SCALE: 1:50/100@A1
DRAWING NO: 1017-003-C