
Factory 2 Phoenix Park, Chickenhall Lane

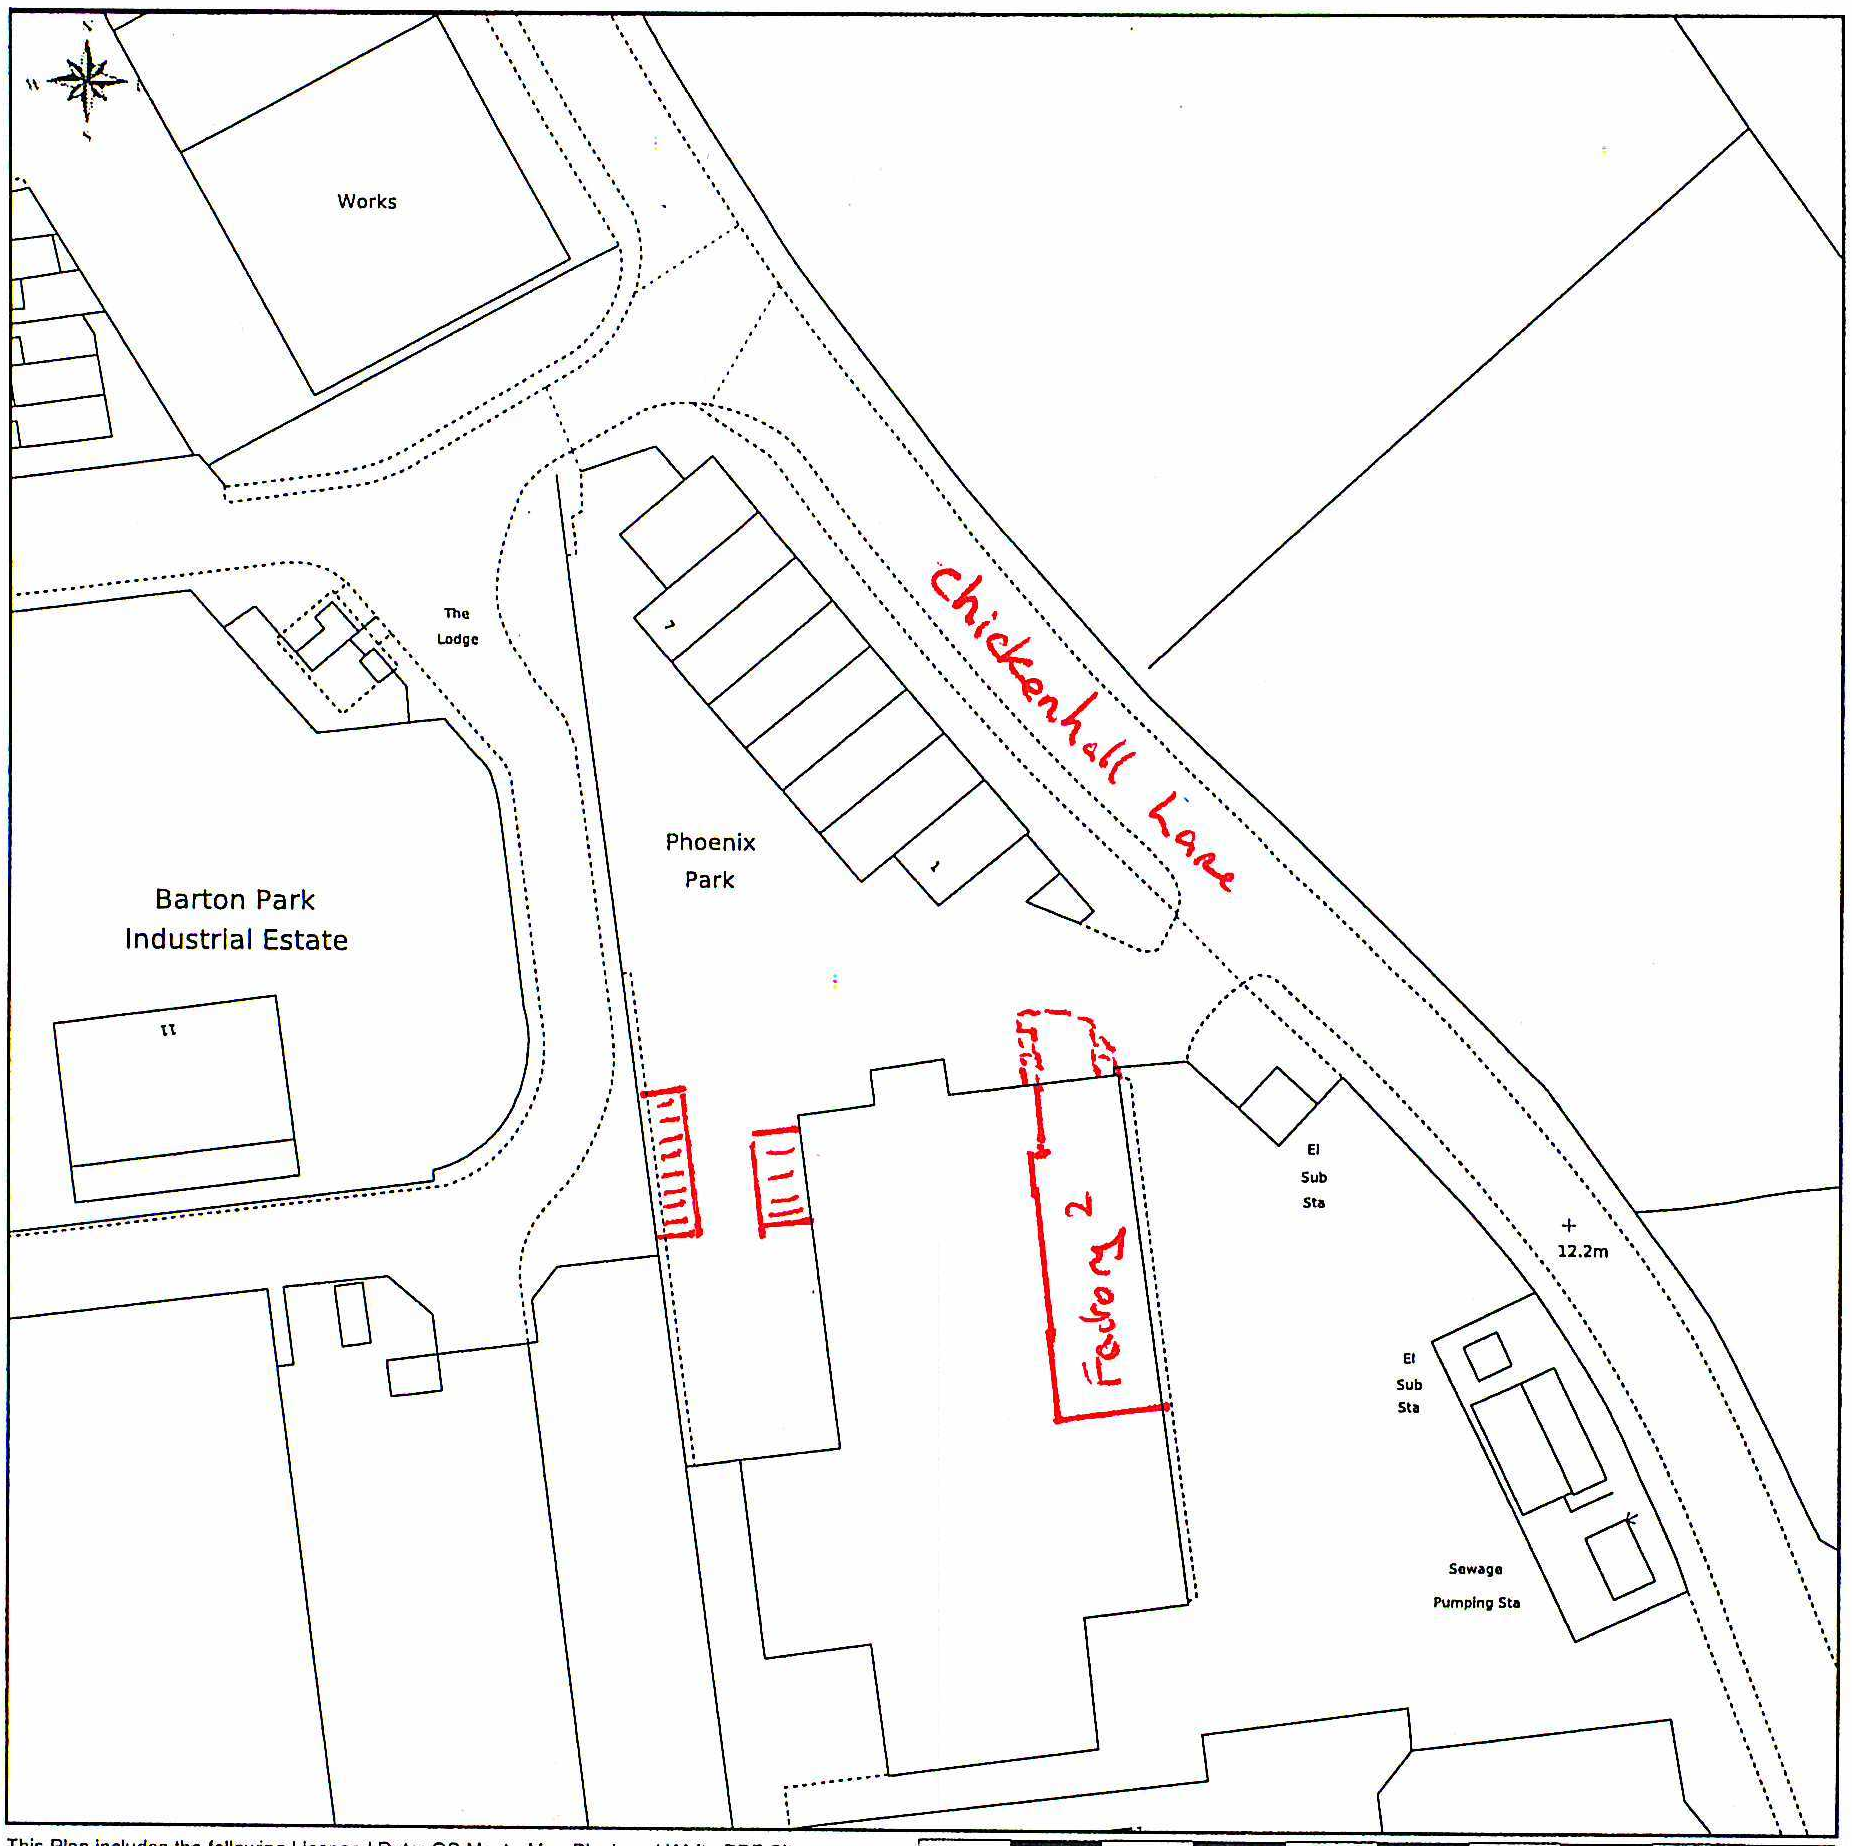

This Plan includes the following Licensed Data: OS MasterMap Black and White PDF Site Plan by the Ordnance Survey National Geographic Database and incorporating surveyed revision available at the date of production. Reproduction in whole or in part is prohibited without the prior permission of Ordnance Survey. The representation of a road, track or path is no evidence of a right of way. The representation of features as lines is no evidence of a property boundary. © Crown copyright, All rights reserved 2013. Licence number 0100031673

Scale: 1:1250, paper size: A4

= car parking spaces approx 16.

plans ahead by emapsite

Prepared by: James Bell, 02-05-20