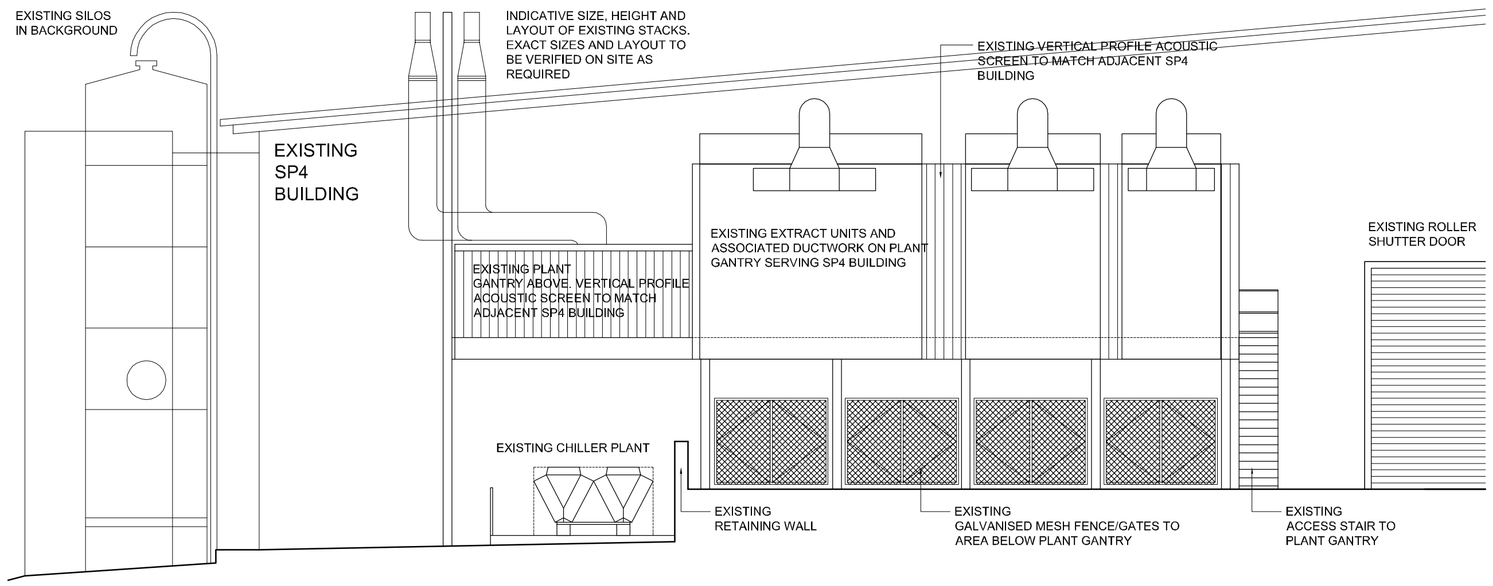

03 EXISTING SOUTH EAST ELEVATION
1:100@A1

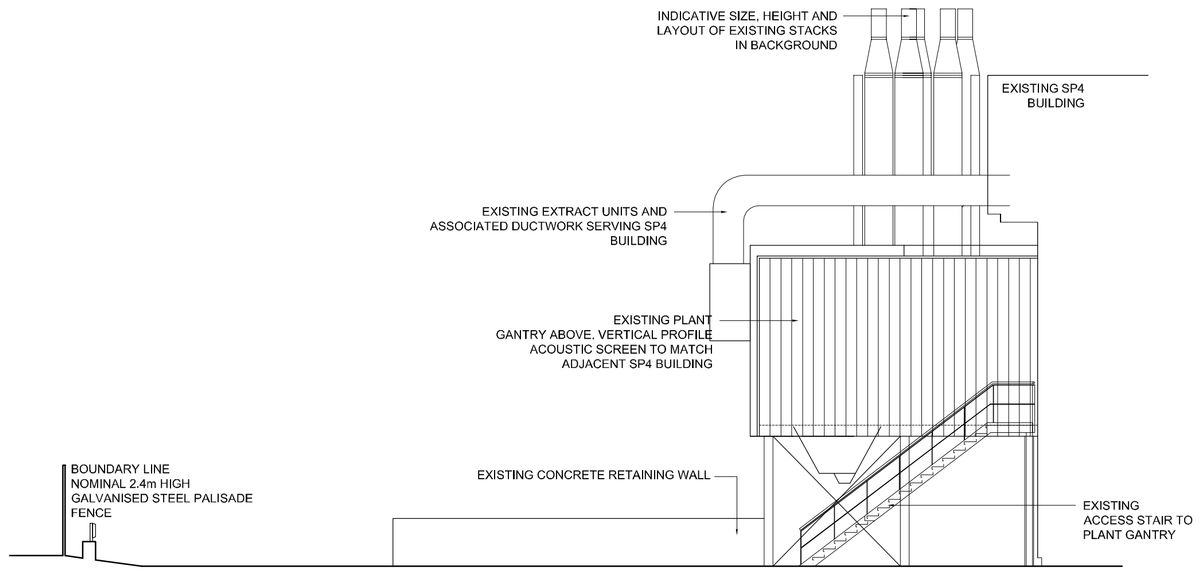

04 EXISTING NORTH EAST ELEVATION/SITE SECTION
1:100@A1

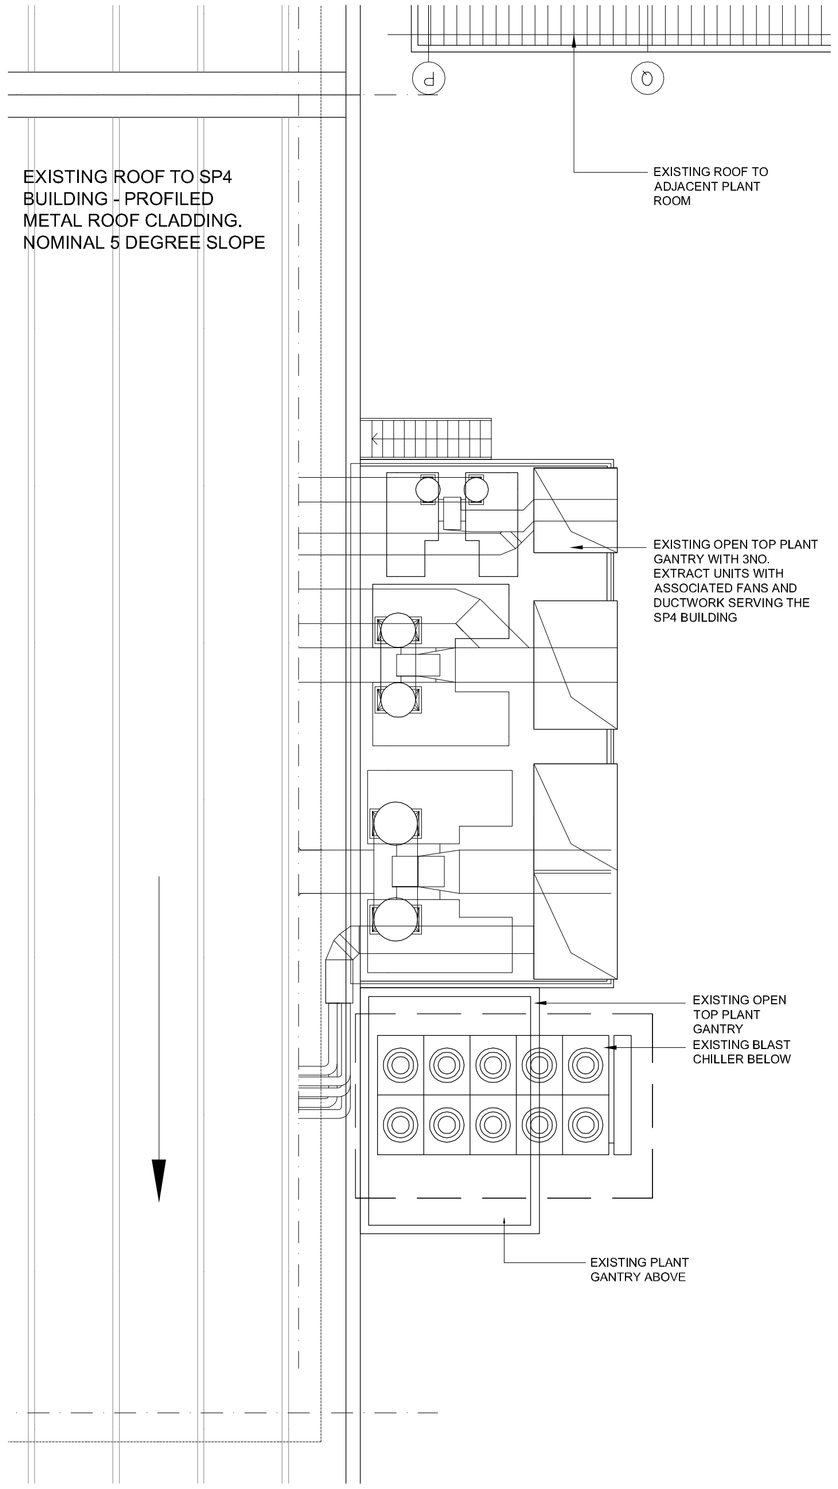

02 EXISTING GANTRY LEVEL/ROOF PLAN
1:100@A1

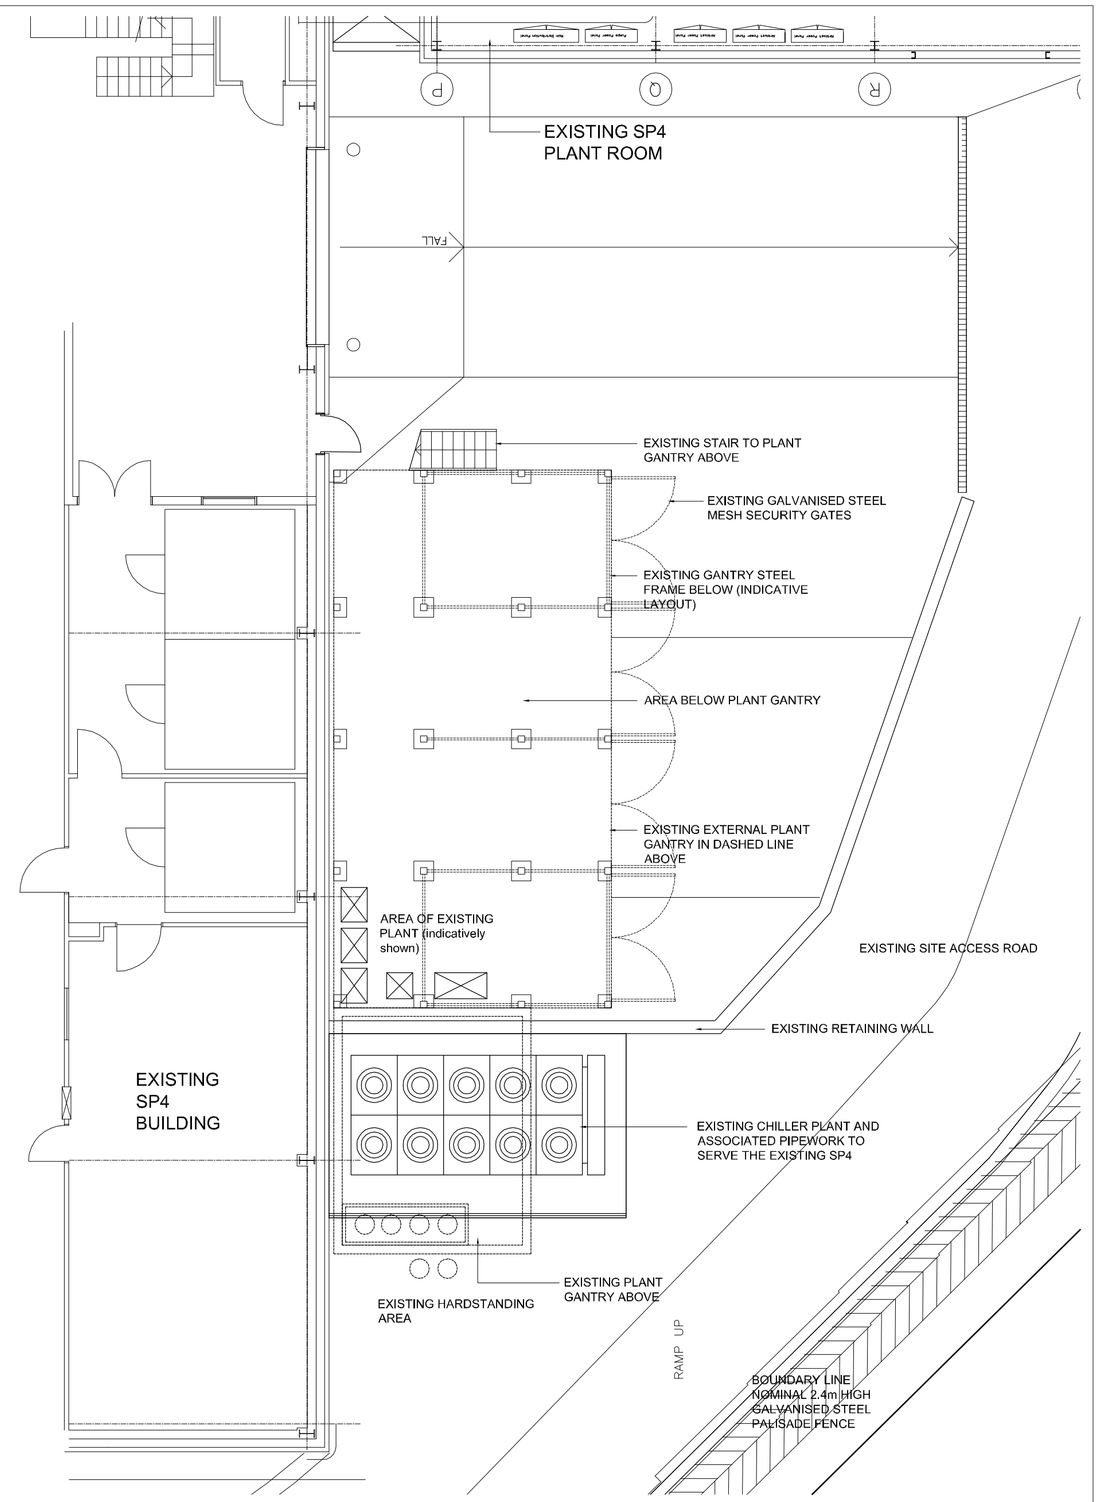

01 EXISTING GROUND PLAN
1:100@A1

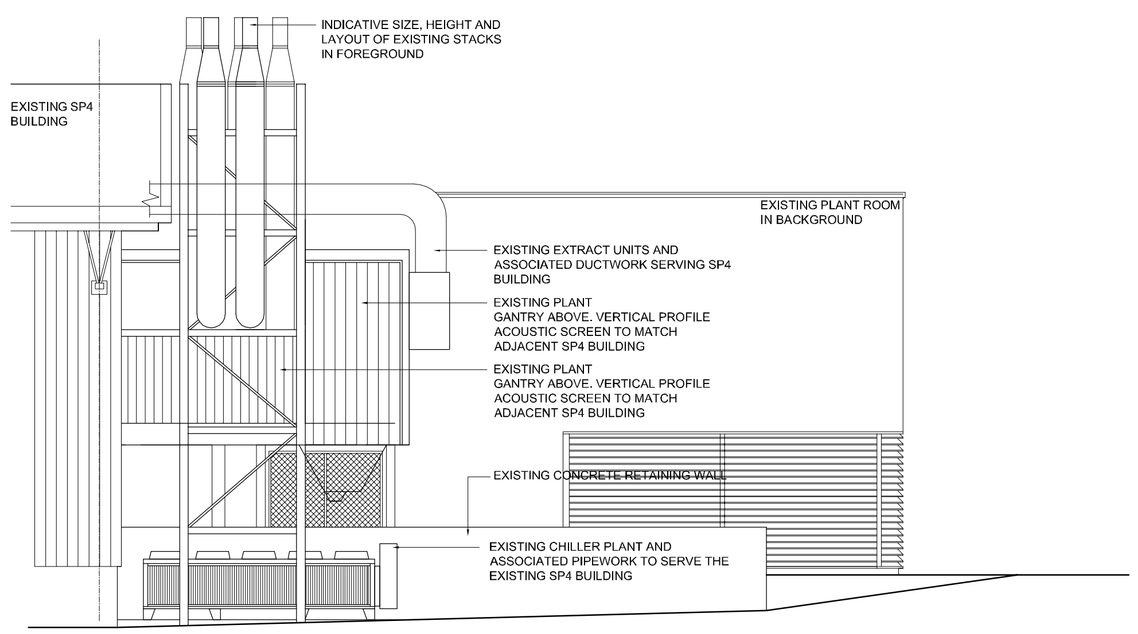

05 EXISTING SOUTH WEST ELEVATION
1:100@A1

A	12 MAR' 2013	Existing plant deck on north east and south west elevations amended
	24 JAN' 2013	**Planning Application**

Planning Application

CooperVision Ltd
Hamble Lane, Hamble
Hampshire

Southpoint 4
External Store

Existing Plans, Elevations and Section

bth architects
Studio 4, The Row
New Ash Green
Kent
UK
DA3 8JL
t: +44 (0)1474 879381
f: +44 (0)1474 879382
e: admin@btharchitects.co.uk

Jan' 2013 | 1:100 @A1 | A

1785-PL-002

© Copyright Blundell Thompson Hargreaves Limited