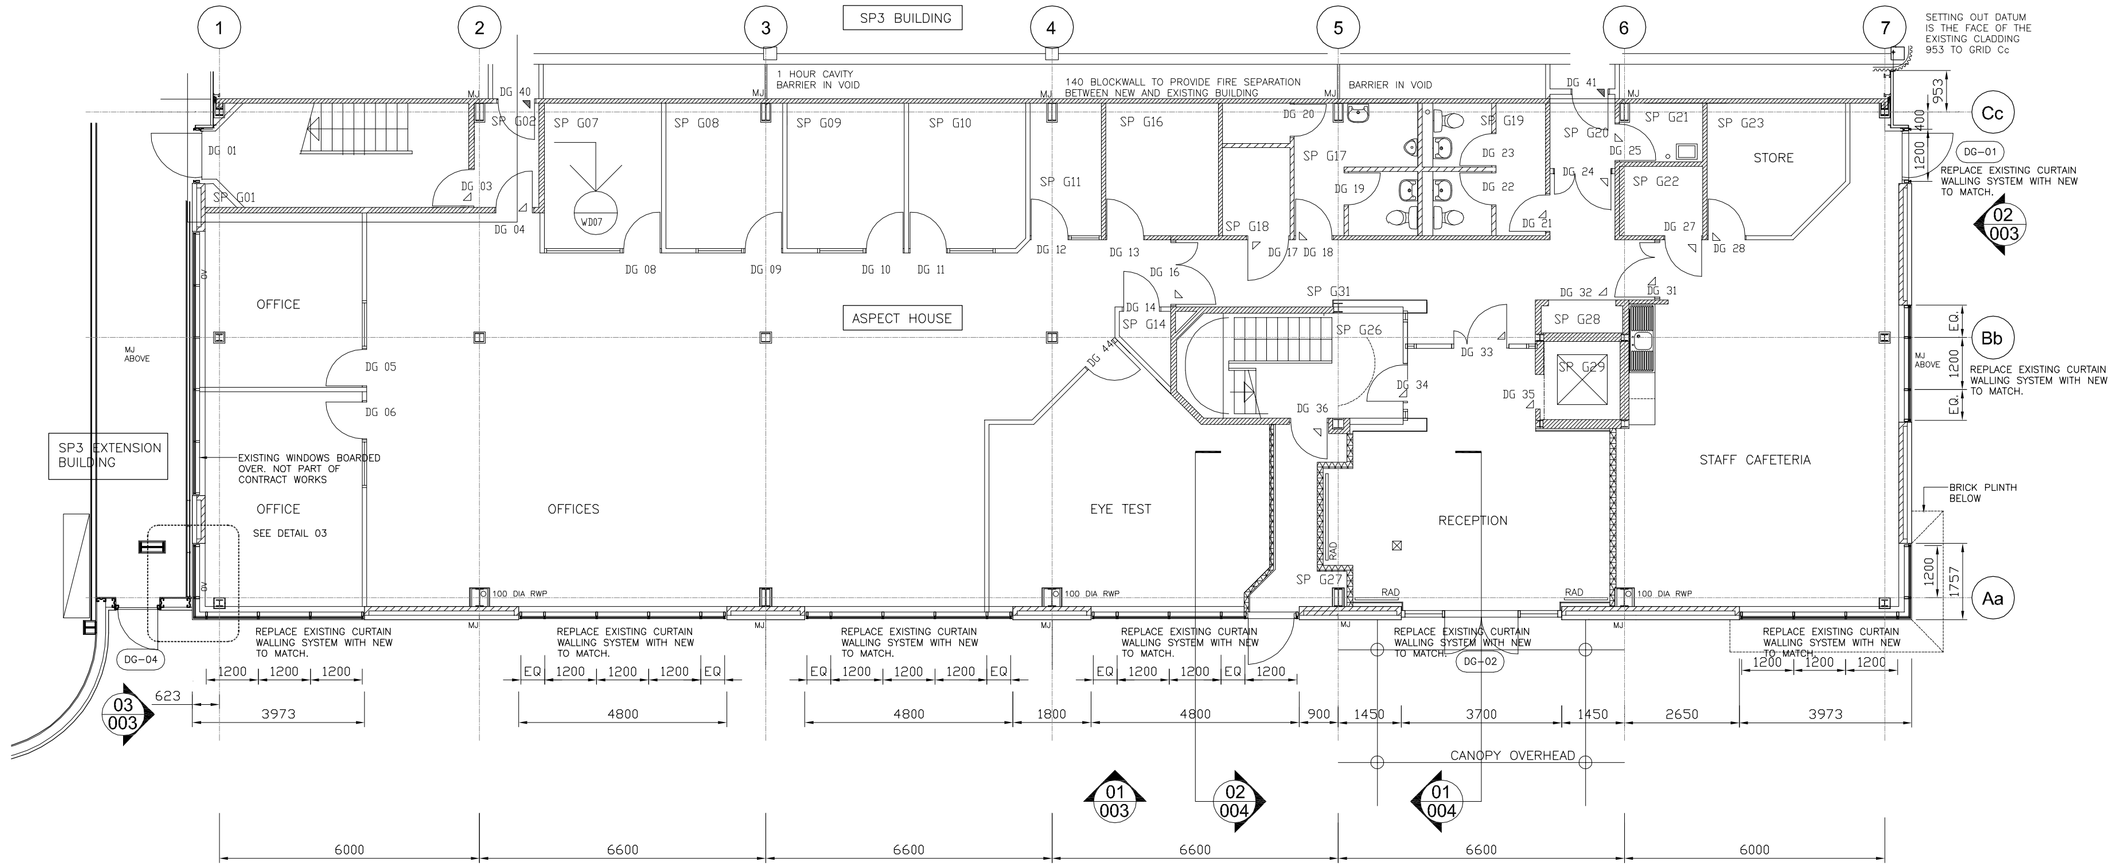

01 GROUND FLOOR PLAN (EXISTING AND PROPOSED)
1:100@A1

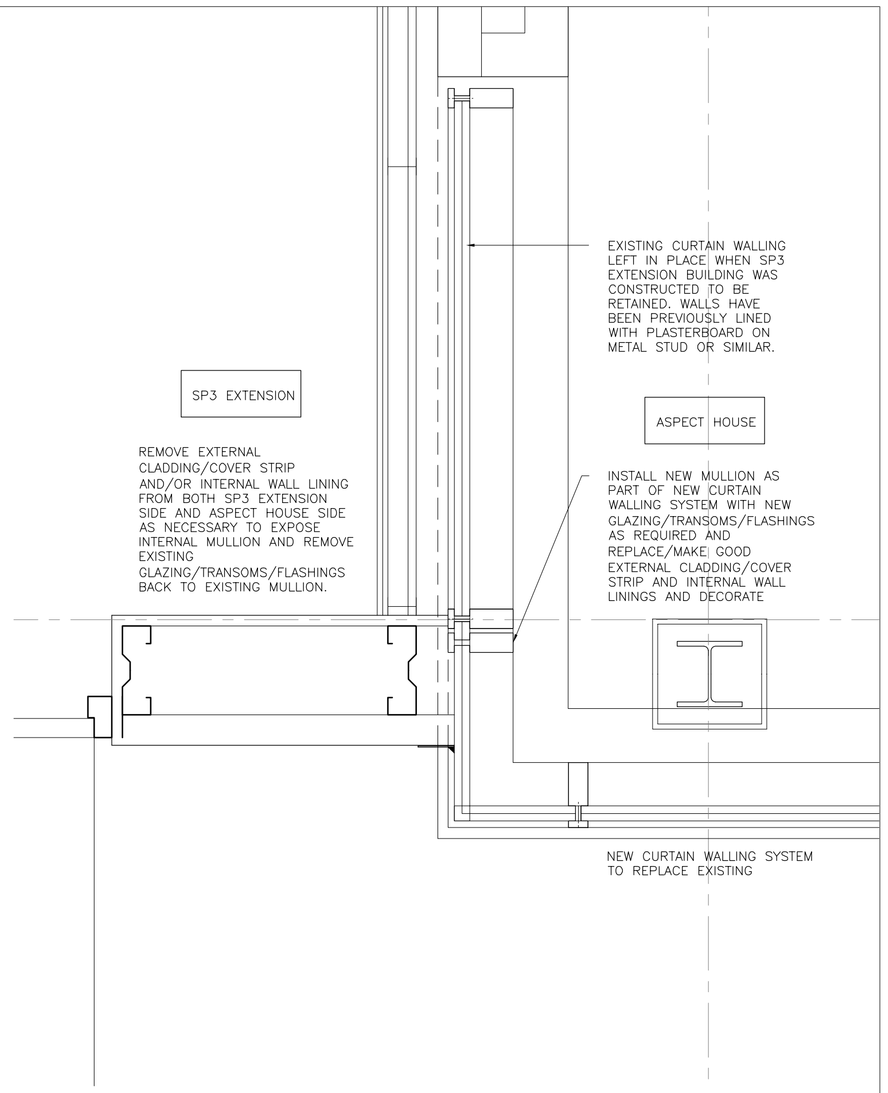

03 ENLARGED DETAIL
1:10@A1

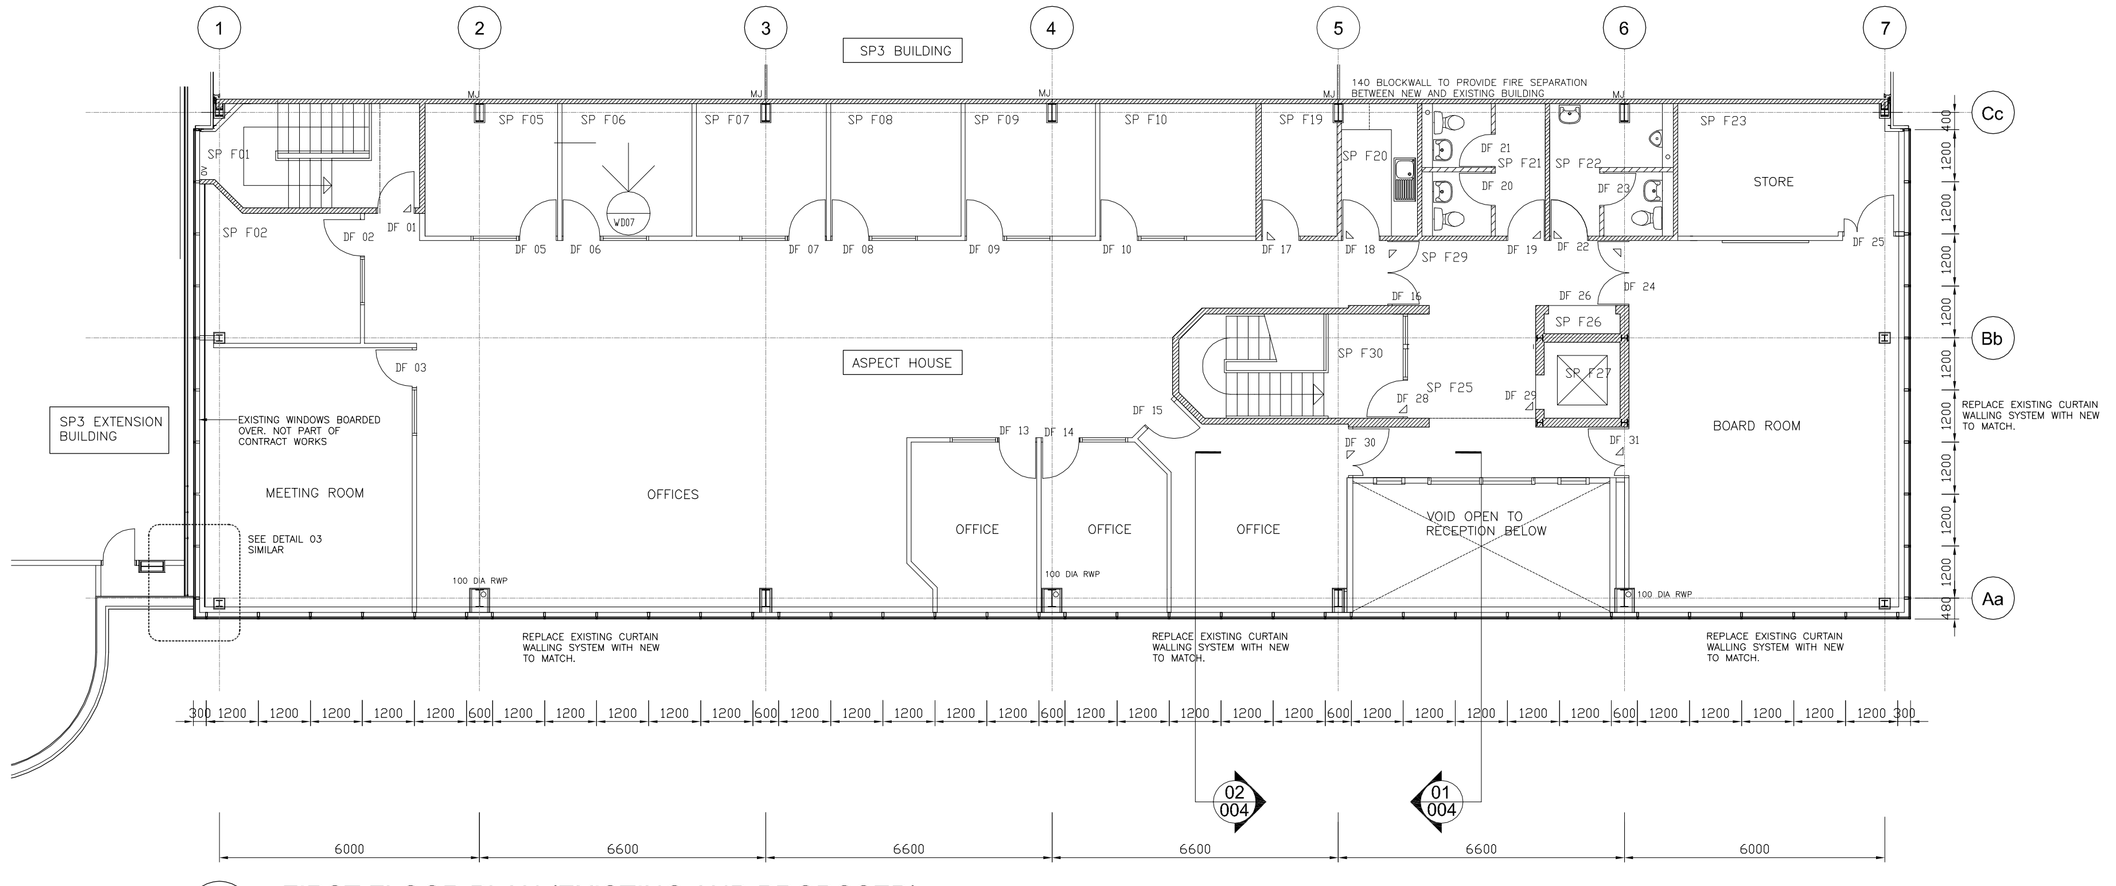

02 FIRST FLOOR PLAN (EXISTING AND PROPOSED)
1:100@A1

Drawing remains the Copyright of
Blundell Thompson Hargreaves Ltd.

No part of this drawing may be reproduced, stored in a retrieval system,
or transmitted in any form or by any means without the prior permission
of Blundell Thompson Hargreaves Ltd.

Discrepancies must be referred to the Architect before commencement.

All dimensions are indicative only and must be verified on site.

Refer to specifications, schedules and detail drawings for construction information.

Notes

THIS DRAWING IS BASED ON THE RECORD DRAWING ISSUED UPON COMPLETION OF THE ASPECT HOUSE EXTENSION. WHERE PRECISE INFORMATION IS REQUIRED INCLUDING ALL MEASURED DIMENSIONS IS TO BE VERIFIED ON SITE.

Rev.	Date	Description

Client/Project

Coopervision Ltd
Hamble Lane, Hamble
Hampshire

Aspect House
Replacement Glazing

Drawing Status
PLANNING APPLICATION 01 MAR 2013

Drawing Title
EXISTING/PROPOSED GROUND AND FIRST FLOOR PLANS

bth architects
Studio 4, The Row
New Ash Green
Kent
UK
DA3 8JL
t: +44 (0)1474 879381
f: +44 (0)1474 879382
e: admin@bthharchitects.co.uk

Date	Revision
Mar' 2013	-
Scale 1:100 @A1	

Drawing No.
1787-PL-002

© Copyright Blundell Thompson Hargreaves Limited