This drawing shall not be scaled, except for planning purposes.

All dimensions to be checked on site where applicable, prior to commencement on site.

Differences between drawings, and between drawings and specification or bills of quantities to be referred to the Architect for clarification.

All works shall conform to he current edition of the Building Regulations and other relevant statutory requirements.

All materials and workmanship shall conform with the relevant British Standard Specifications and Codes of Practice.

This drawing is the copyright of Head, Roberts and Associates and shall not be copied or reproduced without permission.

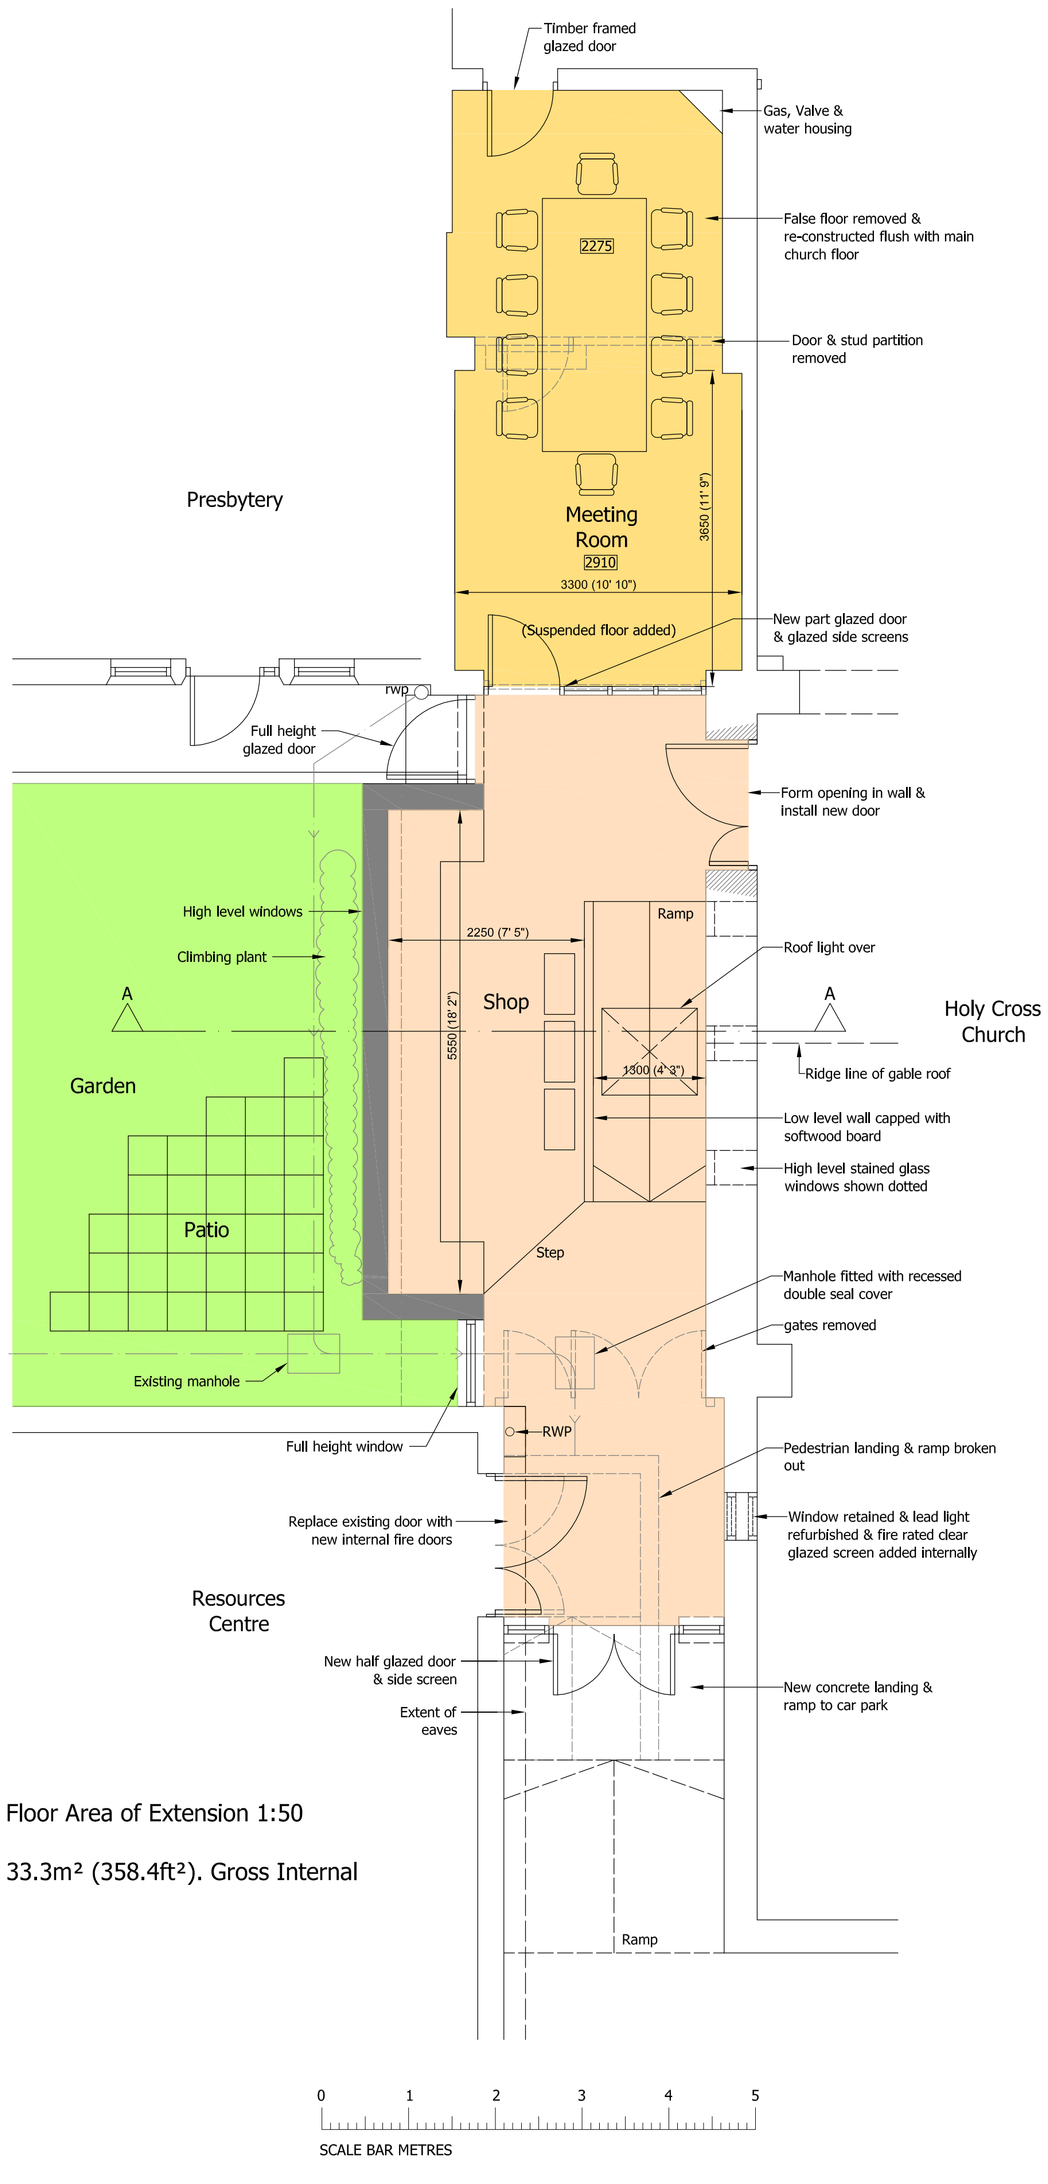

Floor Area of Extension 1:50

33.3m² (358.4ft²). Gross Internal

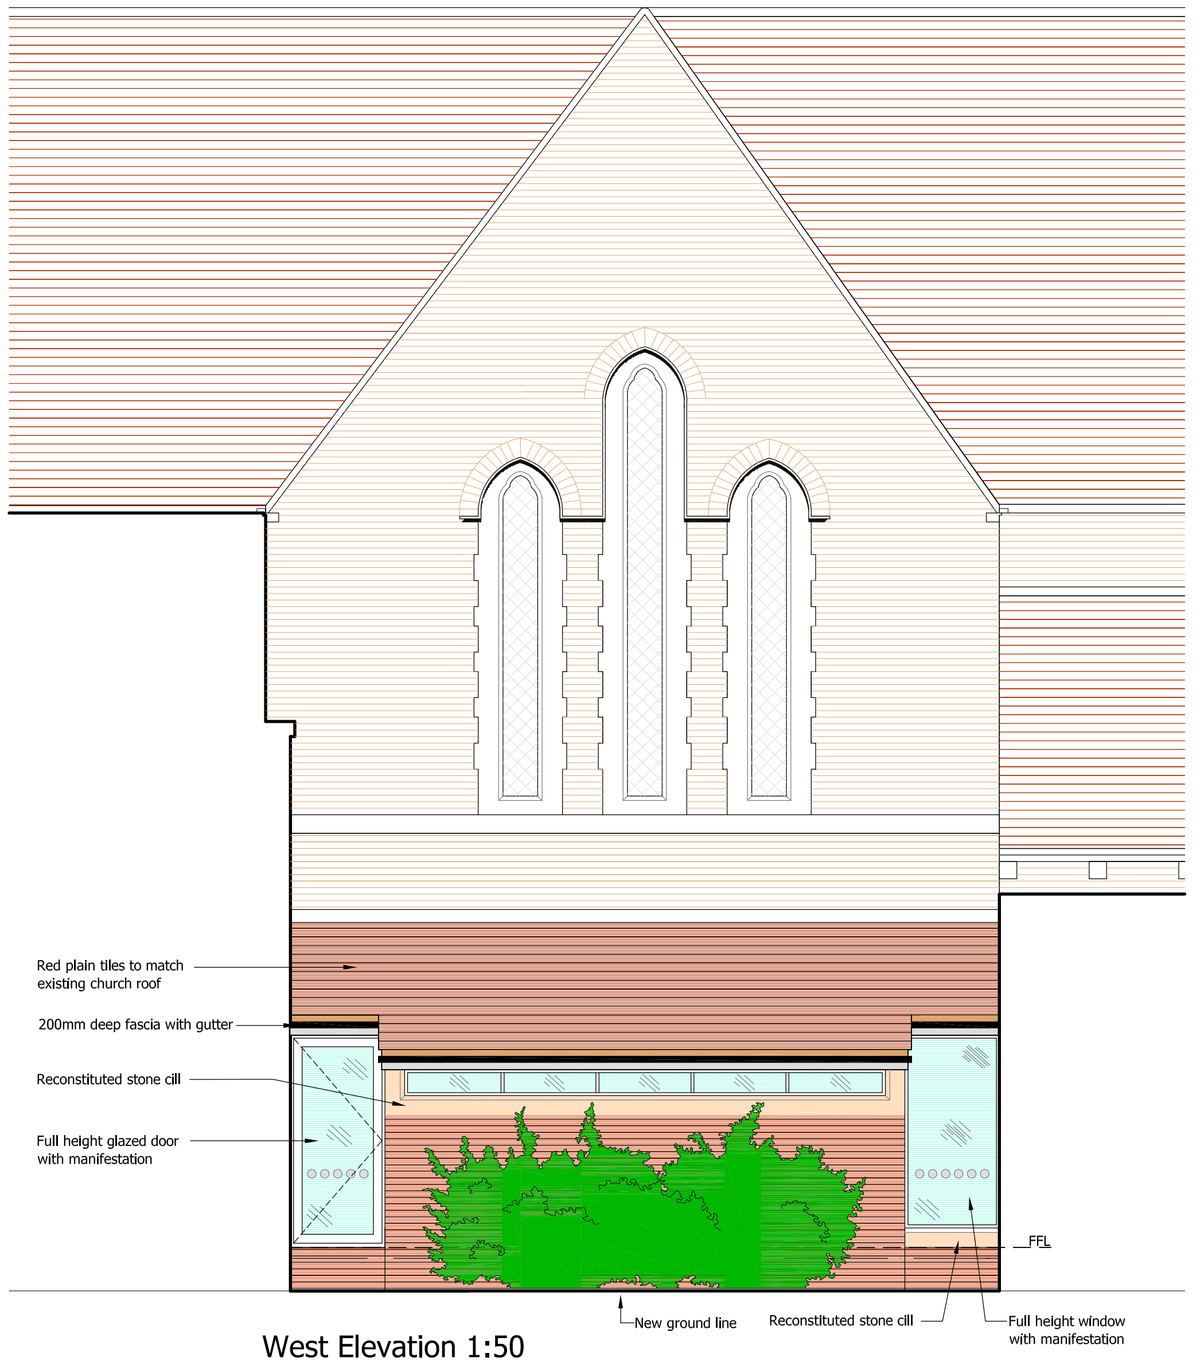

West Elevation 1:50

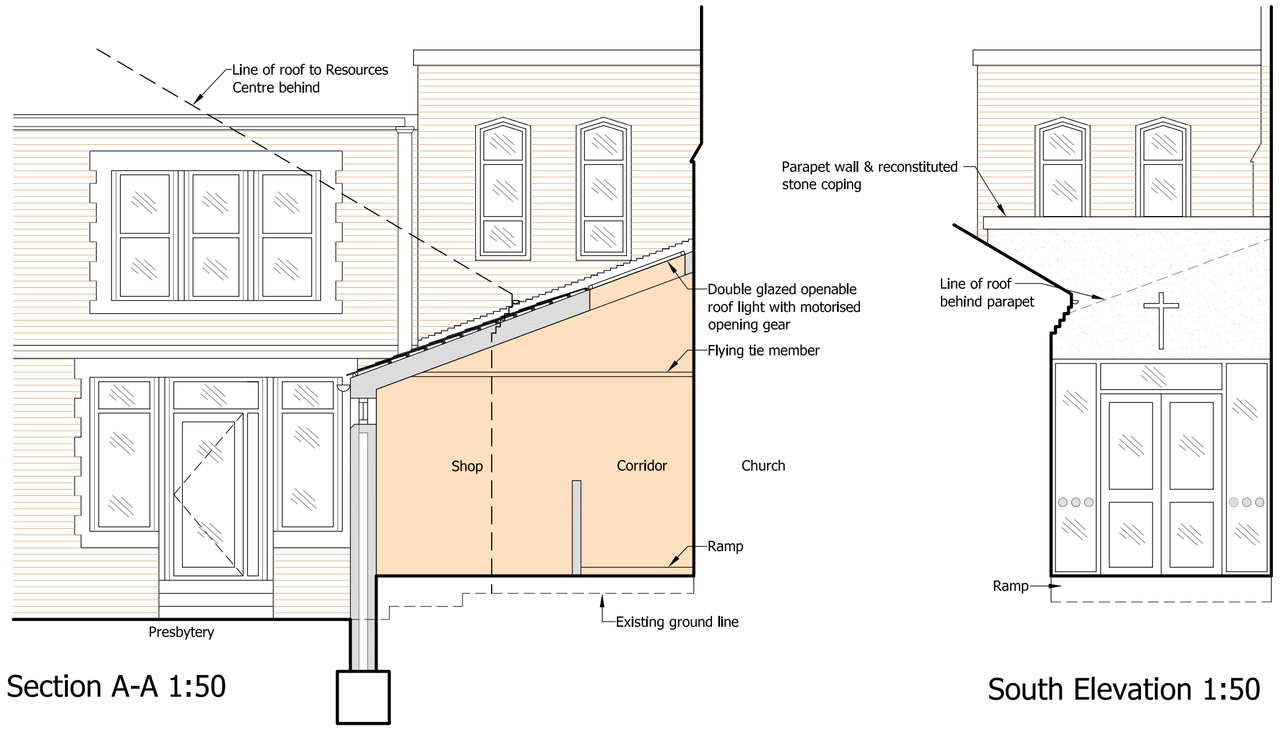

Section A-A 1:50

South Elevation 1:50



Roof Plan 1:200

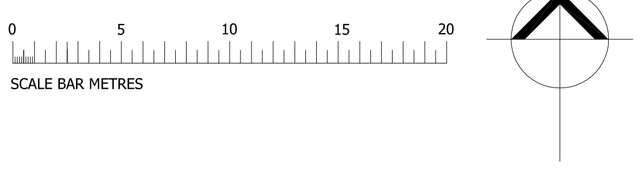

REV.	DATE	DESCRIPTION	BY
A	12.02.13	Roof Plan added	KS

HEAD, ROBERTS & ASSOCIATES
1 Station Terrace
Shawford, Hants.
SO21 2BN
Tel: 01962 711111
Fax: 01962 711100
Email : mail@headroberts.co.uk

Client
St. Swithin Wells Parish

Job Title
Holy Cross Church Eastleigh SO50 9DF - Extension and Alterations

Drawing Title
Proposed Elevations & Section

Drawing No. 3940/104 Revision A

Scale	Date	Drawn By	Checked By
As Shown@A1	09.05.12	KS	

This drawing shall not be scaled, except for planning purposes. All dimensions to be checked on site where applicable, prior to commencement on site. Differences between drawings, and between drawings and specification or bills of quantities to be referred to the Architect for clarification. All works shall conform to he current edition of the Building Regulations and other relevant statutory requirements. All materials and workmanship shall conform with the relevant British Standard Specifications and Codes of Practice.
This drawing is the copyright of Head, Roberts and Associates and shall not be copied or reproduced without permission.