St Andrew's Church

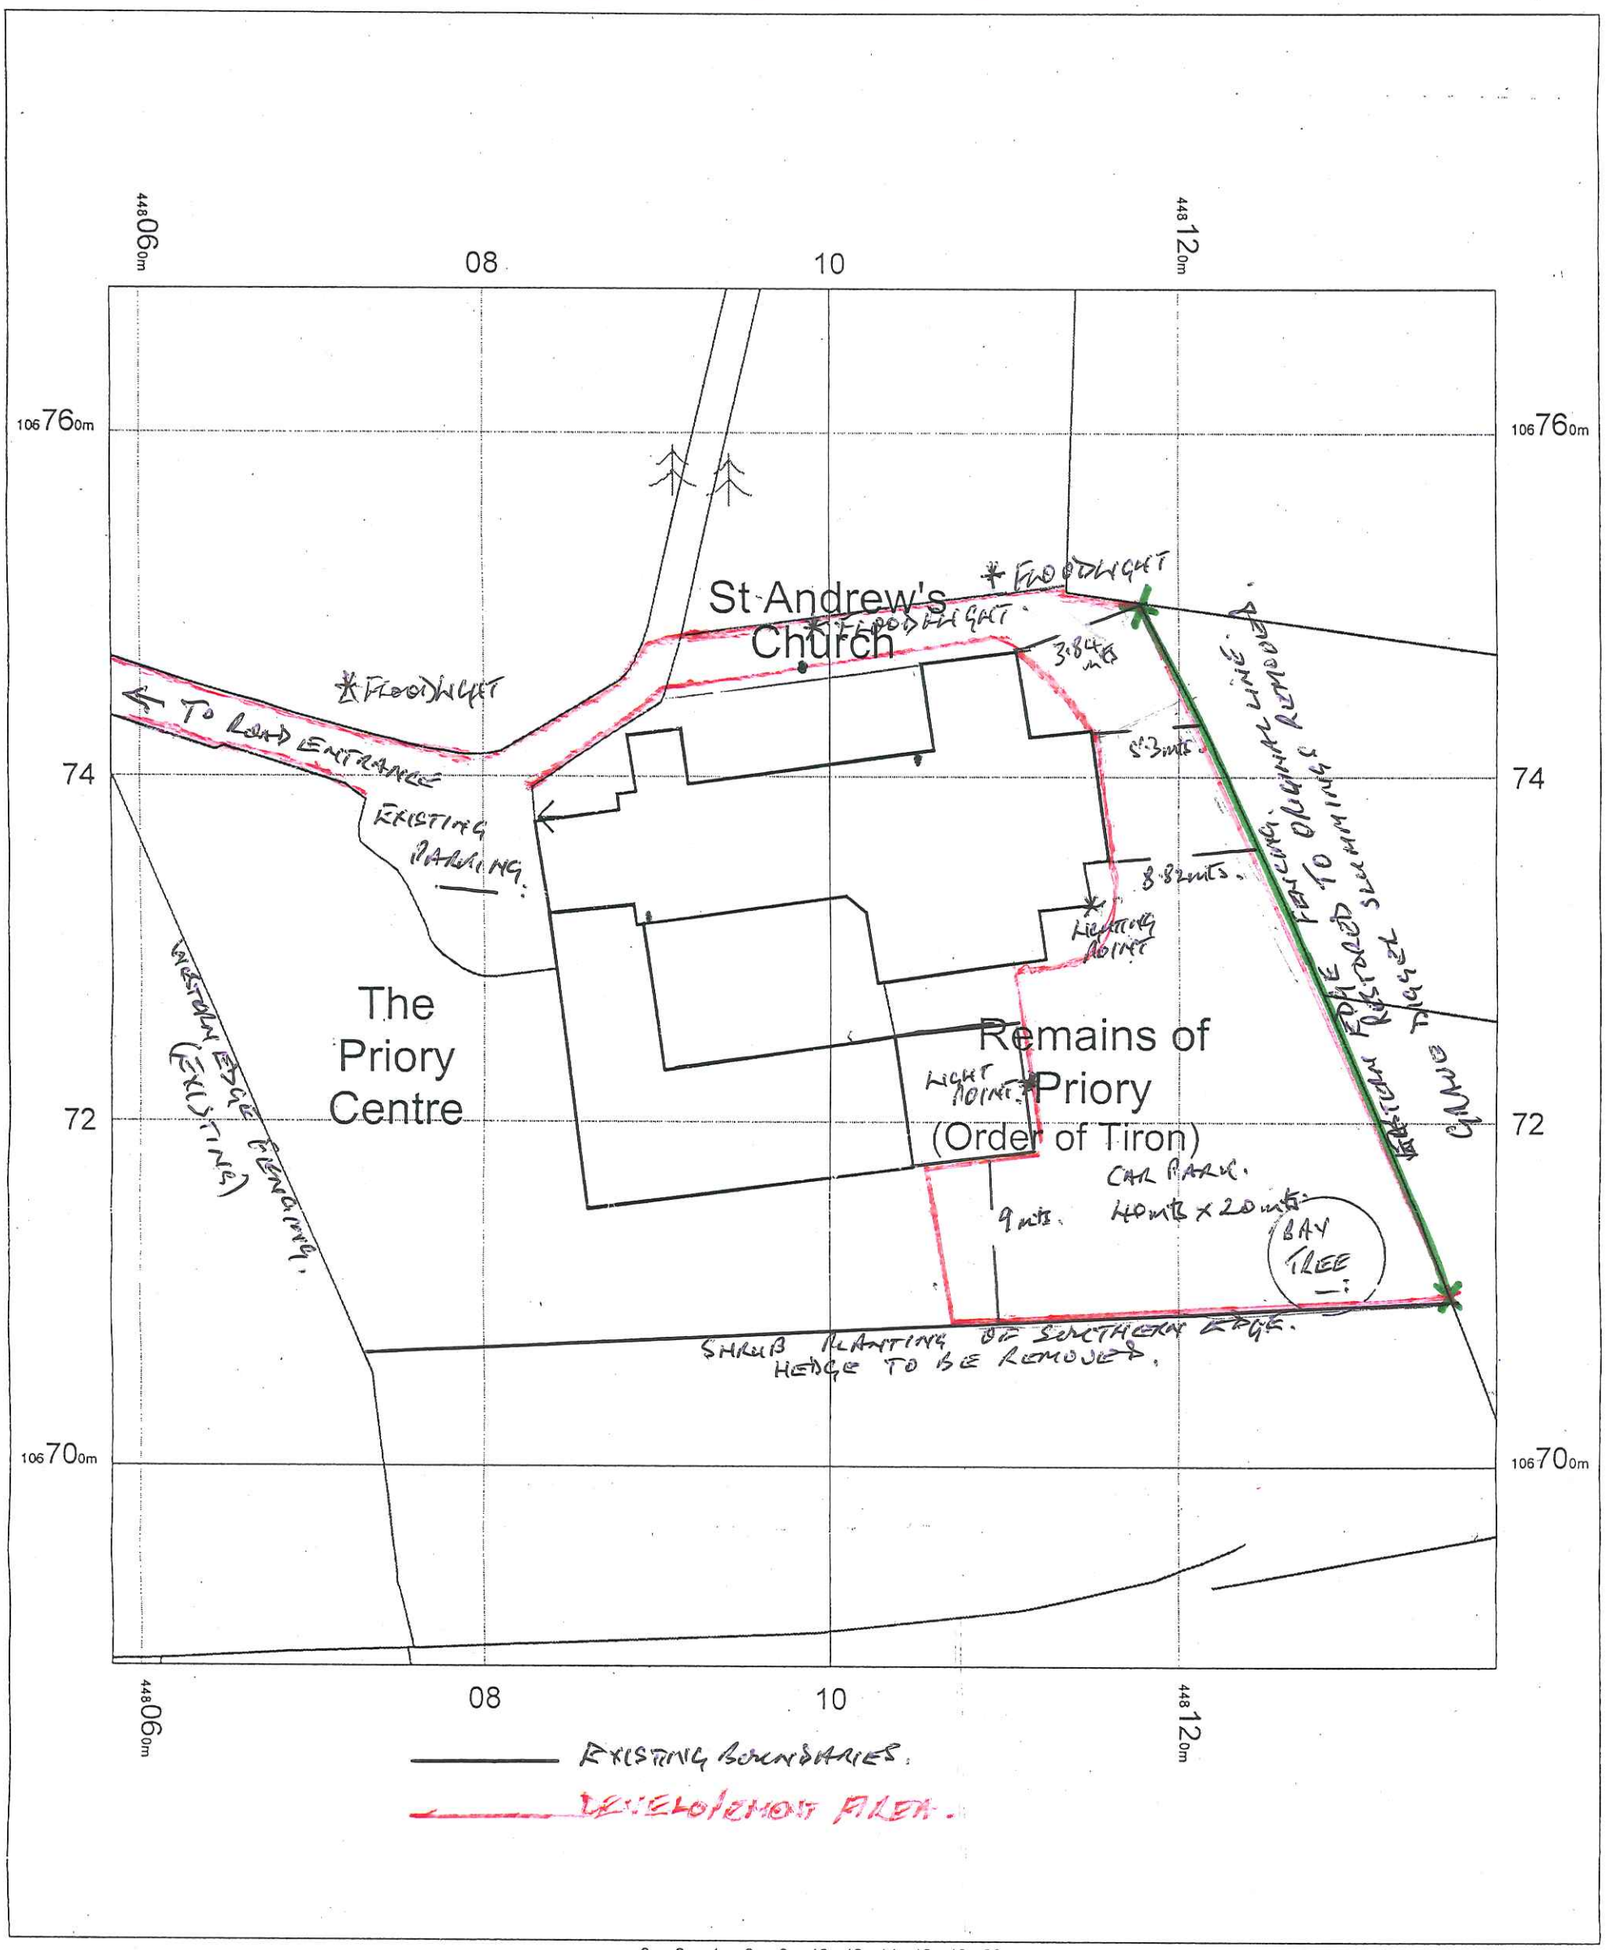

SITE PLAN No:2

High Street
Hamble
Southampton
SO31 4JF

OS Mastermap
07 March 2012, ID: BLJT-00133847
www.planningapplicationmaps.co.uk

1:500 scale print at A4, Centre: 448098 E, 106728 N

©Crown Copyright. Licence no. 100019980

N

Mapping sourced from Ordnance Survey

bluejet mapping