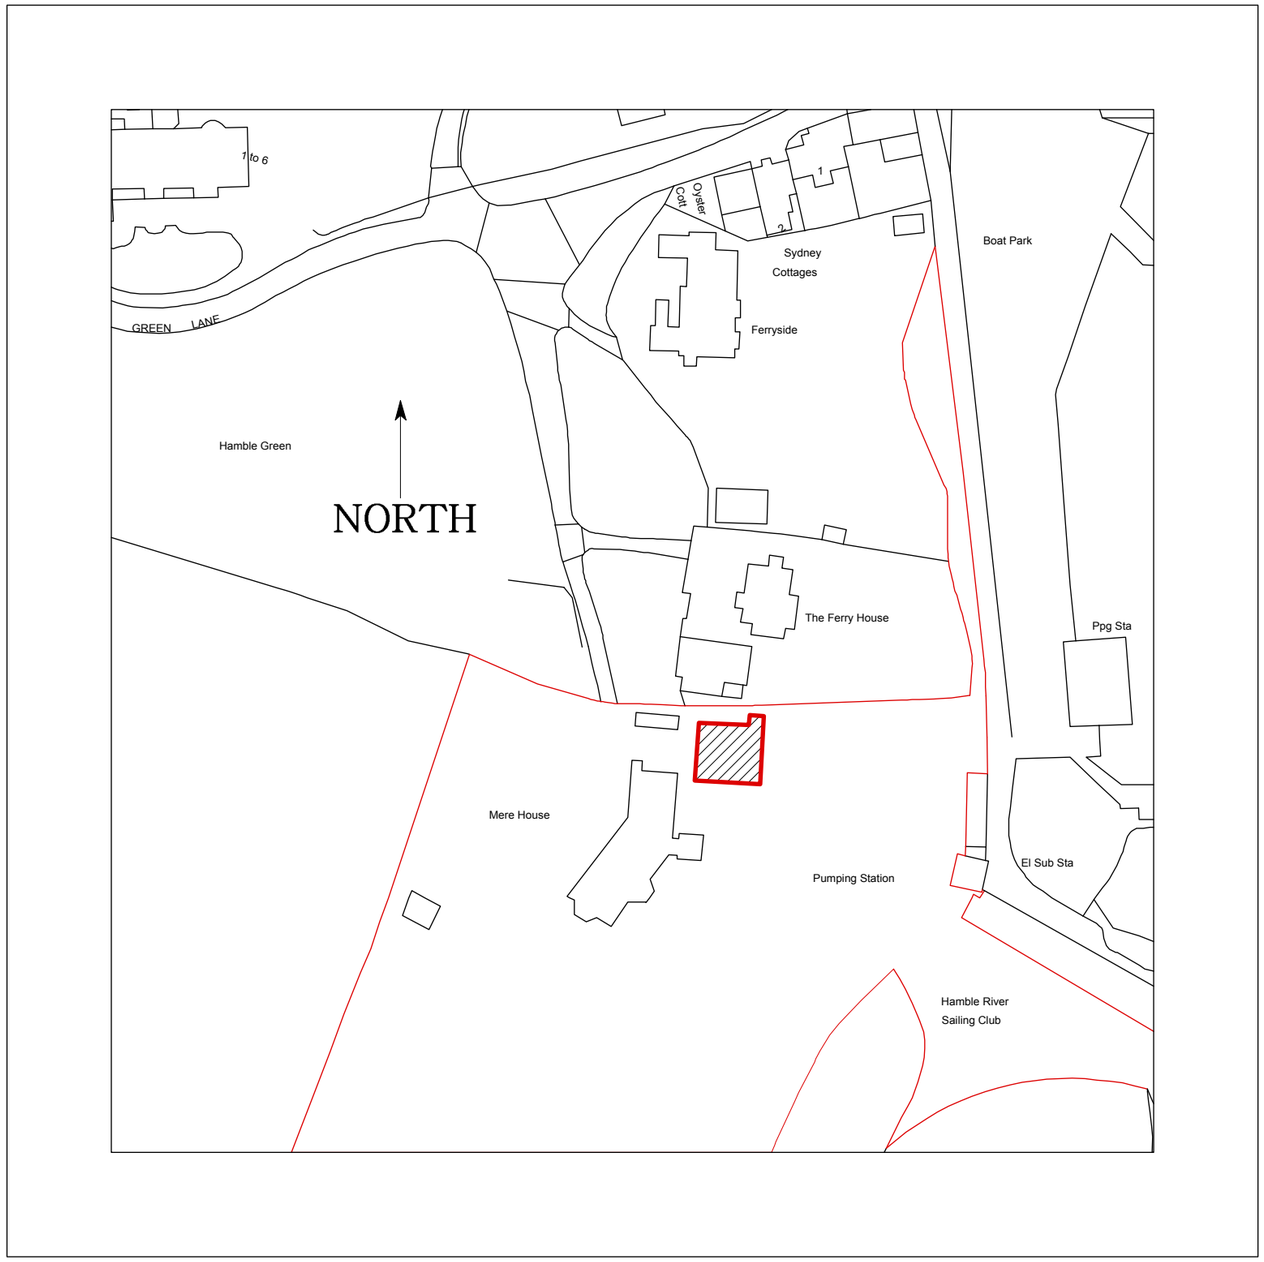


Scale Bar

10 0 10 20 30 40 50

Metres

PLANNING

Unit 18 Mitchell Point Ensign Business Park
Ensign Way Hamble Southampton
SO31 4RF

Tel 023 8045 5580
www.westendconstructiongroup.co.uk

westendconstruction

PROJECT			SHEET CONTENTS	
MERE HOUSE, GREEN LANE SO31 4JB			BLOCK PLAN	
SCALE 1:500	DRAWN BY MN	DATE 20/9/12	Drawing No WEC1000-01	REV A