NOTE:

The Contractor is to check and verify all building and site dimensions, levels and sewer invert levels at connection points before work starts. This drawing must be read with and checked against any structural or other specialist drawings provided.
The Contractor is to comply in all respects with the current Building Regulations whether or not specifically stated on these drawings. This drawing is not intended to show details of foundation or ground conditions. Each area of ground relied upon to support the structure depicted must be investigated by the Contractor and suitable methods of foundation be provided.



PROPOSED FRONT ELEVATION

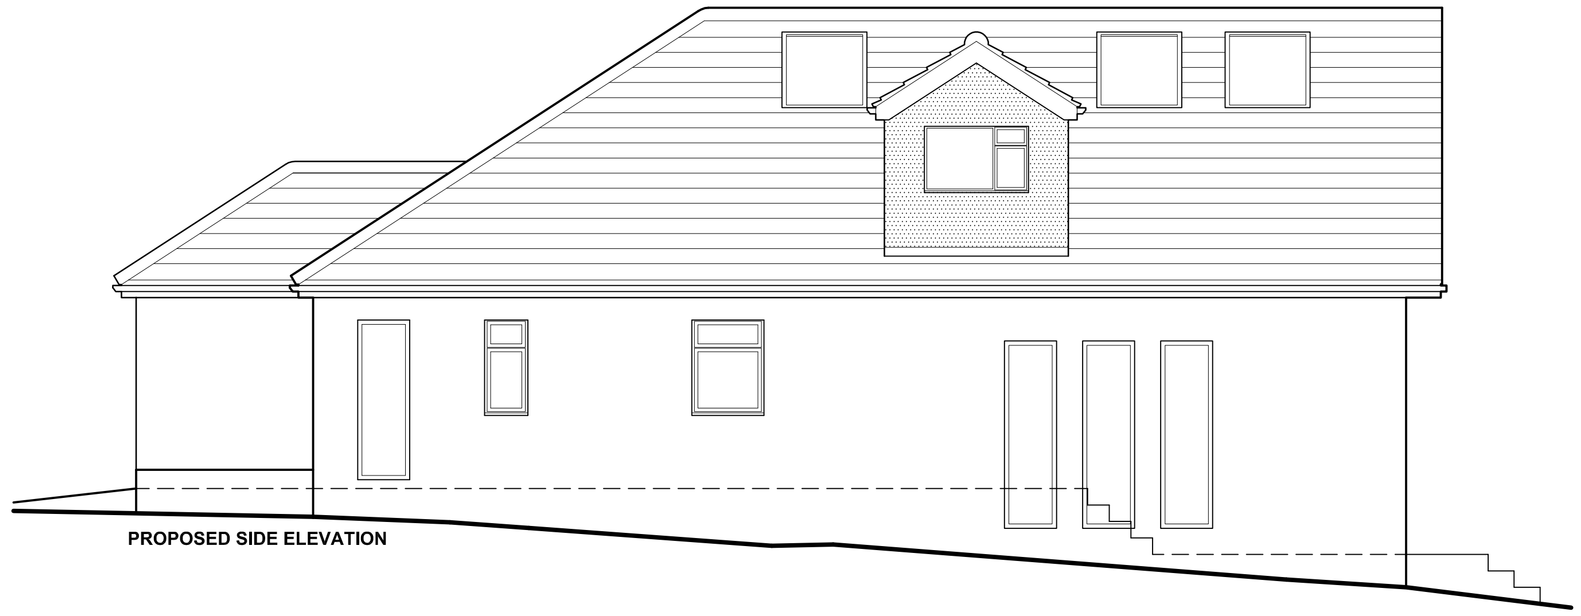

PROPOSED SIDE ELEVATION

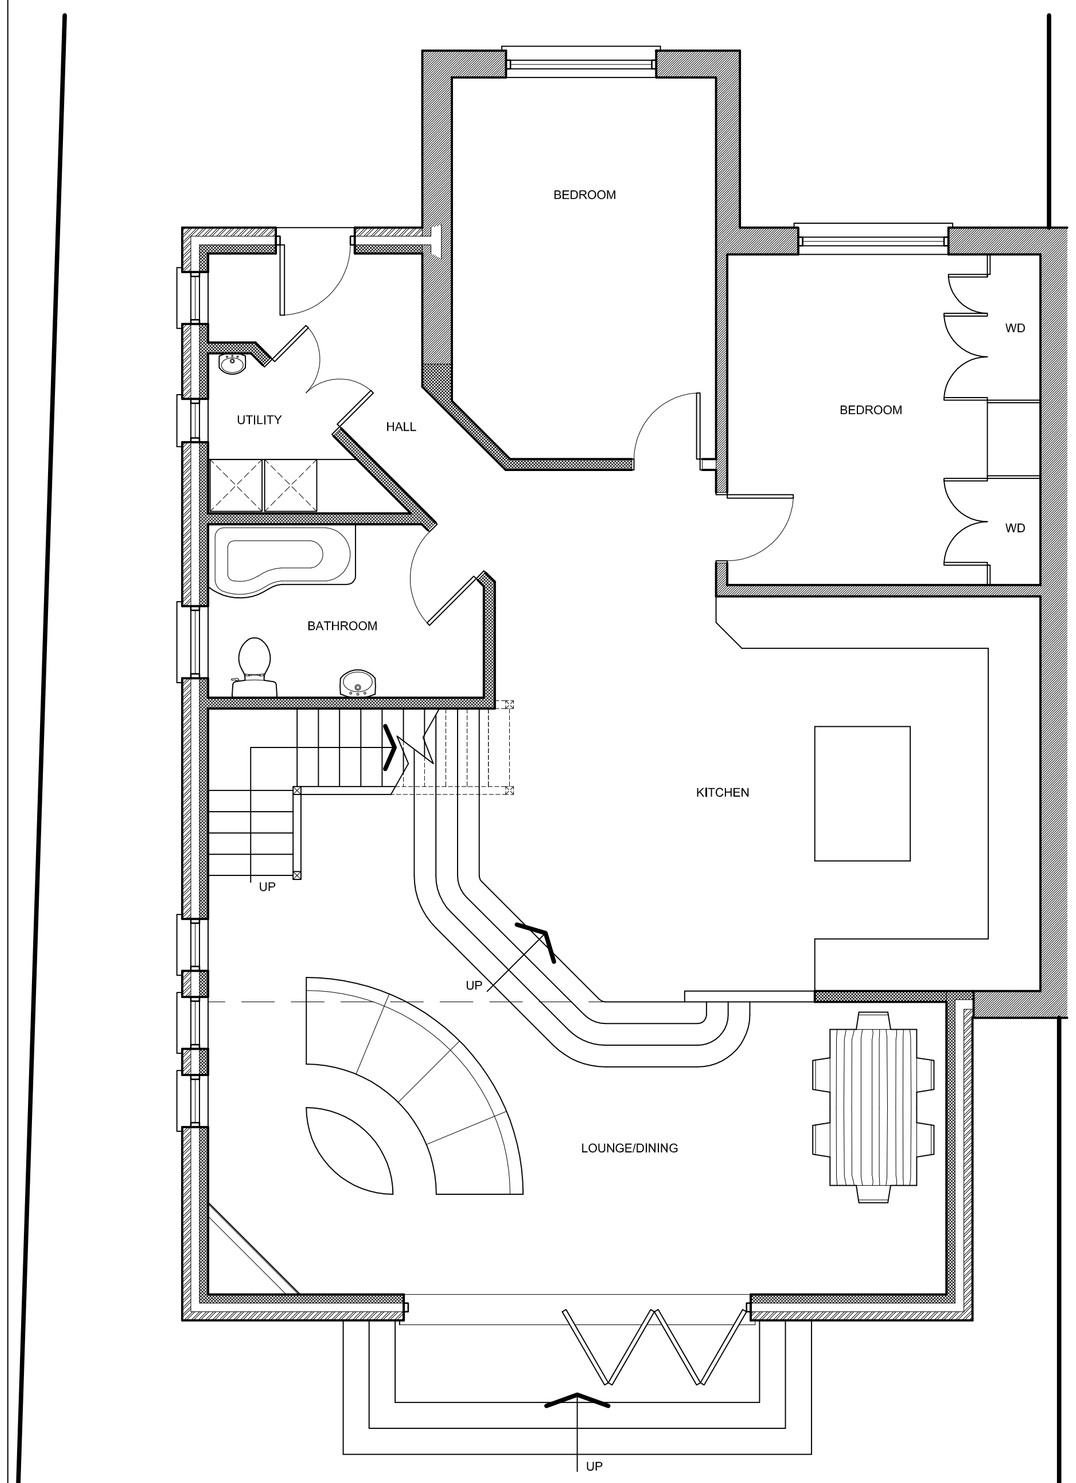

PROPOSED GROUND FLOOR LAYOUT

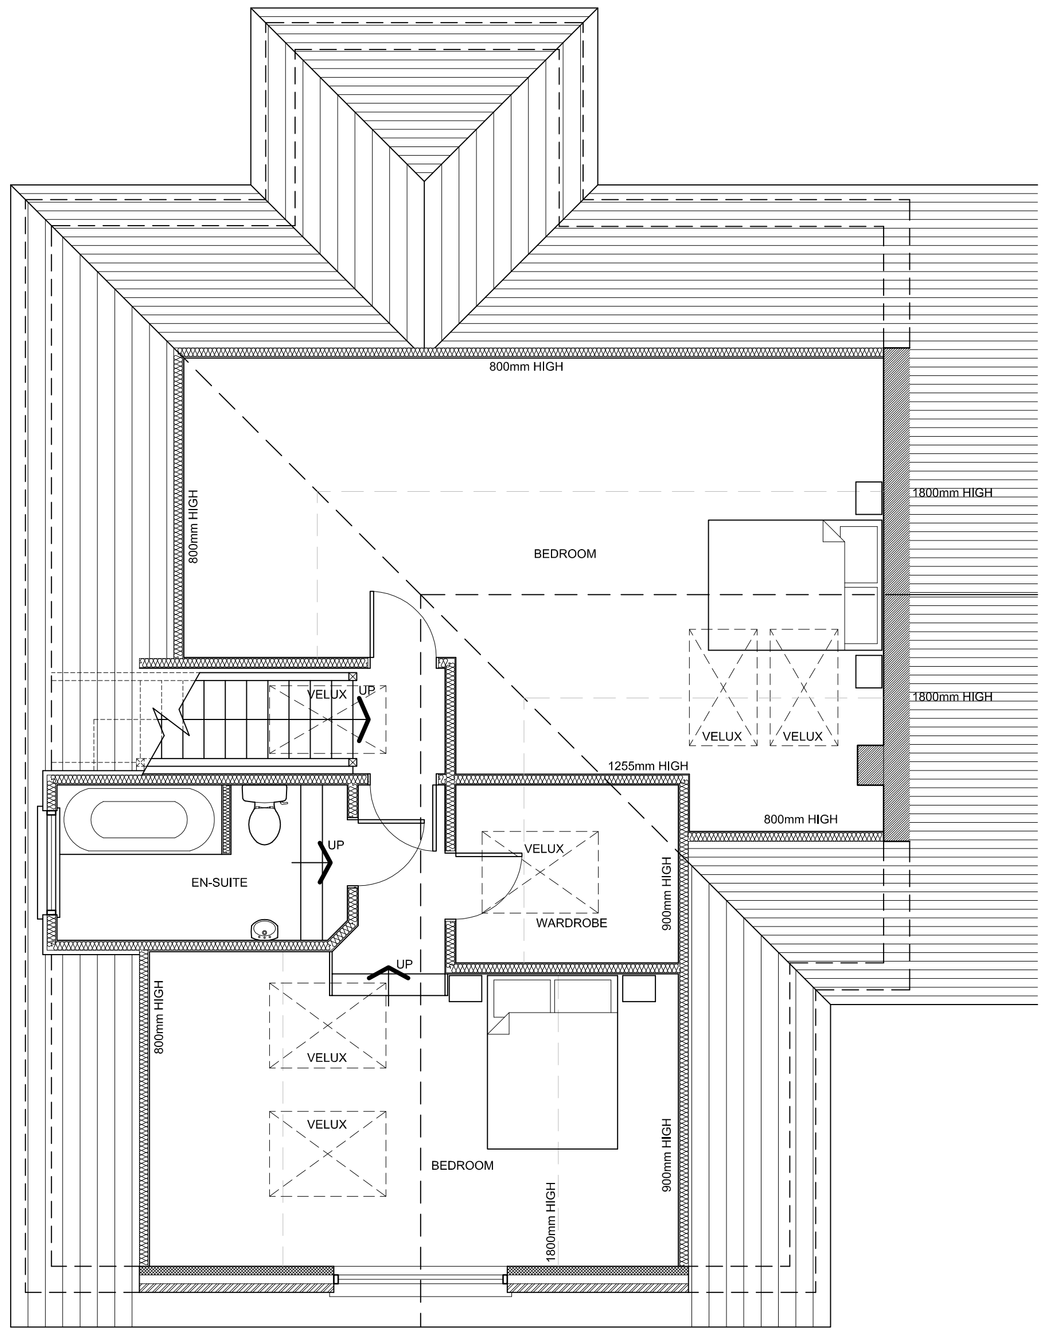

PROPOSED FIRST FLOOR LAYOUT

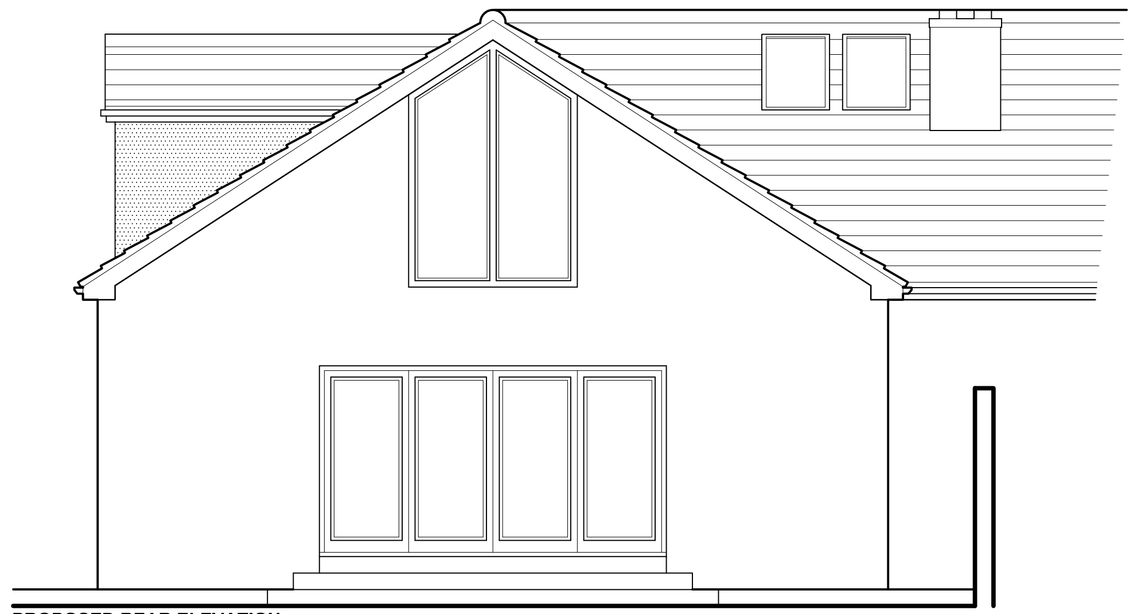

PROPOSED REAR ELEVATION

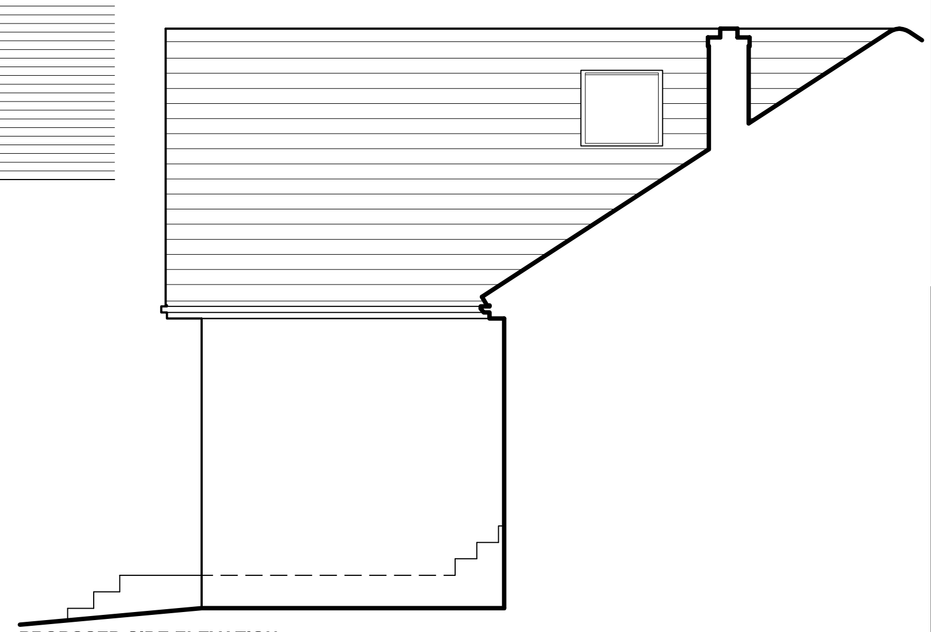

PROPOSED SIDE ELEVATION

Rev C. Dormer added & GF window adjacent front door. 21.09.12
Rev B. Various drawing updates. 08.08.12
Rev A. Various drawing updates. 31.05.12

Site

No. 34 Yardley Road
Hedge End
Southampton, SO30 0HQ

Title

PROPOSED GF & FF LAYOUTS & ELEVATIONS

Project Manager/ Checked	Drawn By	Scale	Date
	AL	A1/1:50	26/04/2012
Arch./Des.	Drawing Number		Rev.
	12-002		C