



BLOCK PLAN
1:500

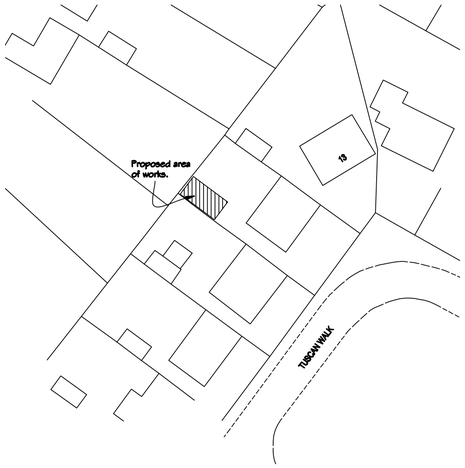


GARAGE FLOOR PLANS (1:50)

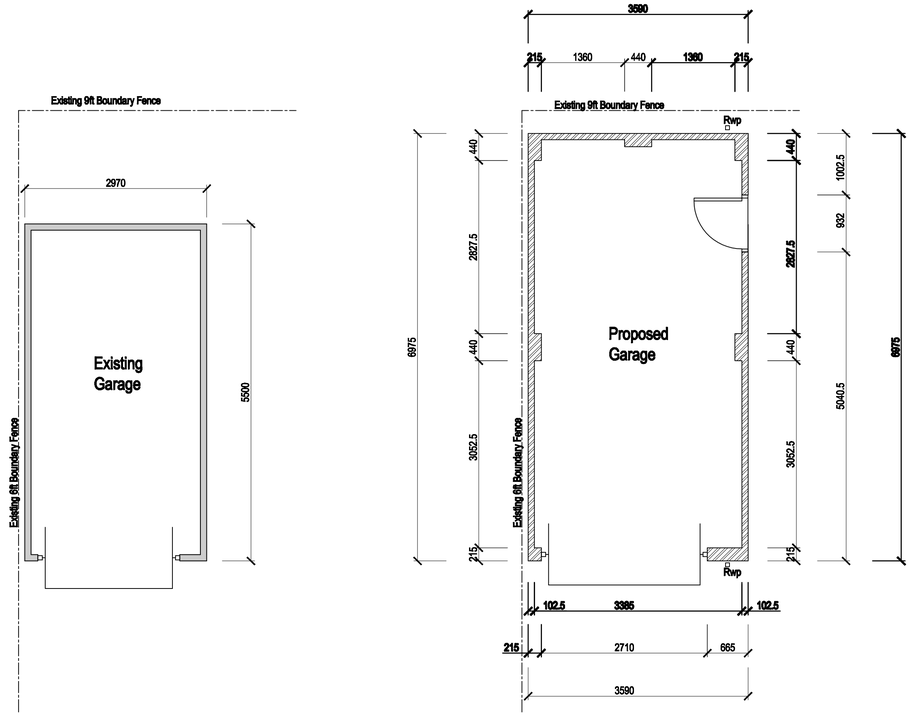


SITE LOCATION PLAN
1:1250




FRONT ELEVATION (1:50)

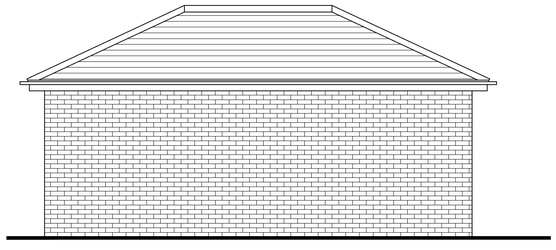

SIDE ELEVATION (1:50)

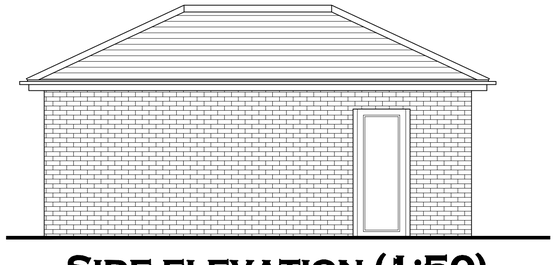

SIDE ELEVATION (1:50)

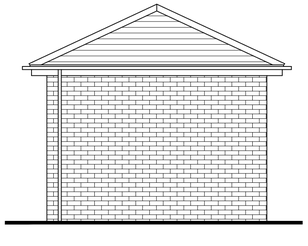

REAR ELEVATION (1:50)

REV	DRAWN	DATE	DESCRIPTION

JOB ID
Sue Bowery

SITE ADDRESS
11 Tuscan Walk
Chandlers Ford
Eastleigh
Southampton
SO53 2AL

PROJECT
Proposed garage following demolition of existing

DRAWING TITLE
Proposed
Plans and Elevations

INITIAL DRG DATE	DRAWN BY
August 2012	RA
SCALE: As Shown	CHECKED BY

REFERENCE	DRG No.	Rev.
Bowery/SO/RA	01	