




PROPOSED SECTION A-A 1:50

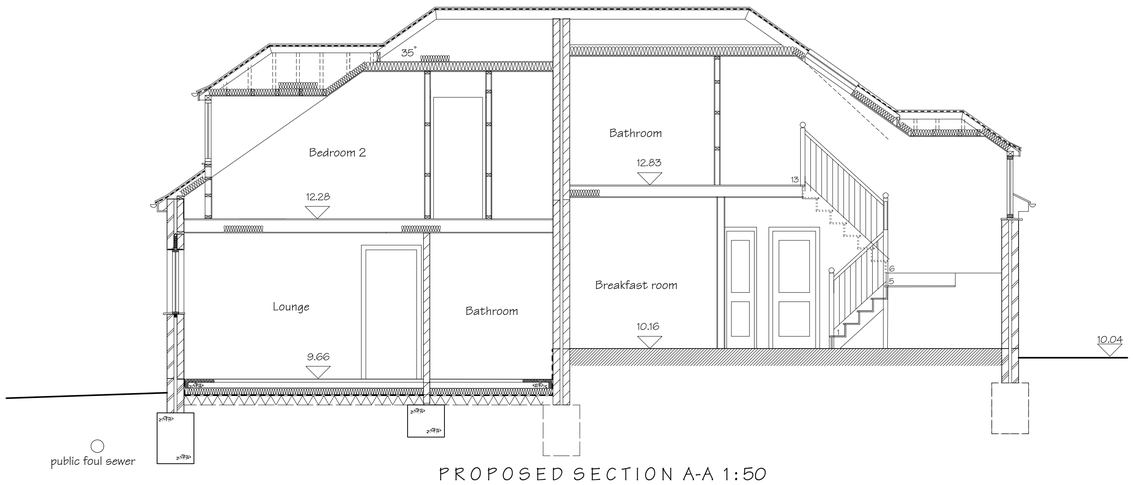


SOUTH ELEVATION

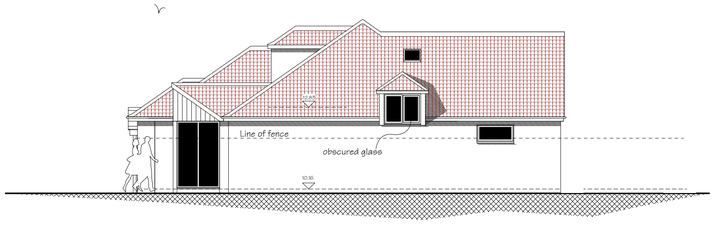


EAST ELEVATION

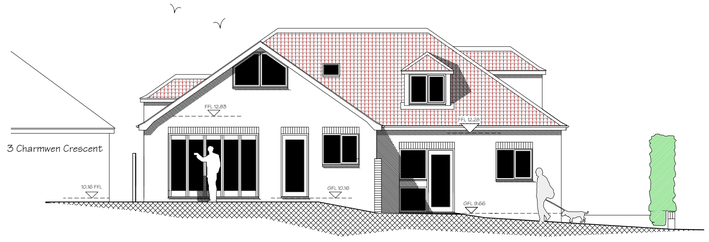


NORTH ELEVATION

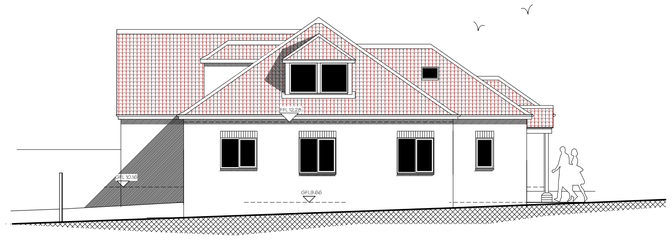

WEST ELEVATION

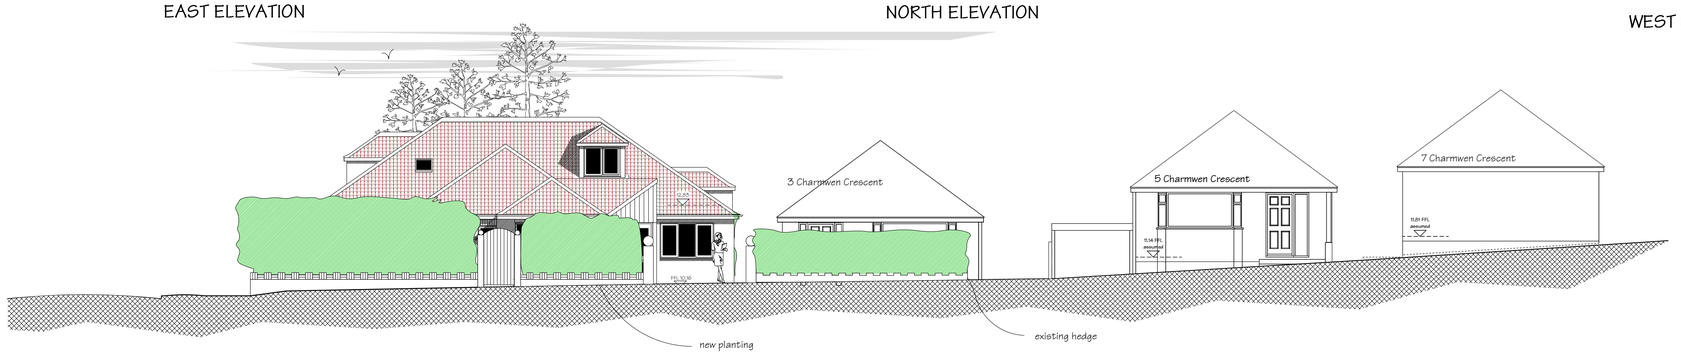

View from Charmwen Crescent

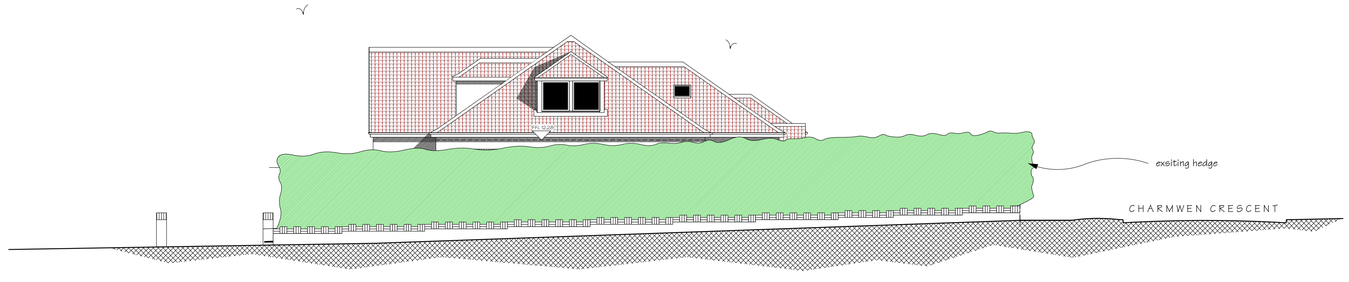

View from Sharon Road

0 2 4 6 metres

The Copyright of this drawing belongs to
Michael Weakley Associates.

It should not be copied or reproduced without express consent.

Written dimensions to take precedent over scaling the drawing. All dimensions to be checked on site.

The contractor shall take full responsibility for setting out. Any discrepancies should be notified to the architects.

Workmanship & materials shall comply with B.S. 8000 Parts 1-15 dealing with : - 'Workmanship on Building Sites'.

If in doubt, please ask.

Revisions.

Rev a June 29th - Reduce of footprint at rear

Job
Roof conversion & alterations to:
1 Charmwen Crescent
West End
Southampton SO30 3AQ

Client
HGS Developments Ltd

Title
Proposed Elevations & Section
Scheme D

Scale 1:100 1:50 Date April 2011

Michael Weakley Associates
Chartered Architect and Planning Supervisor

49 The Avenue
Southampton
SO17 1XQ

Telephone: - 023 **8063 7287**
Facsimile: - 023 **8023 3672**

Drawing no. 742-5 Rev. A