




Garage Floor Plans (1:50)

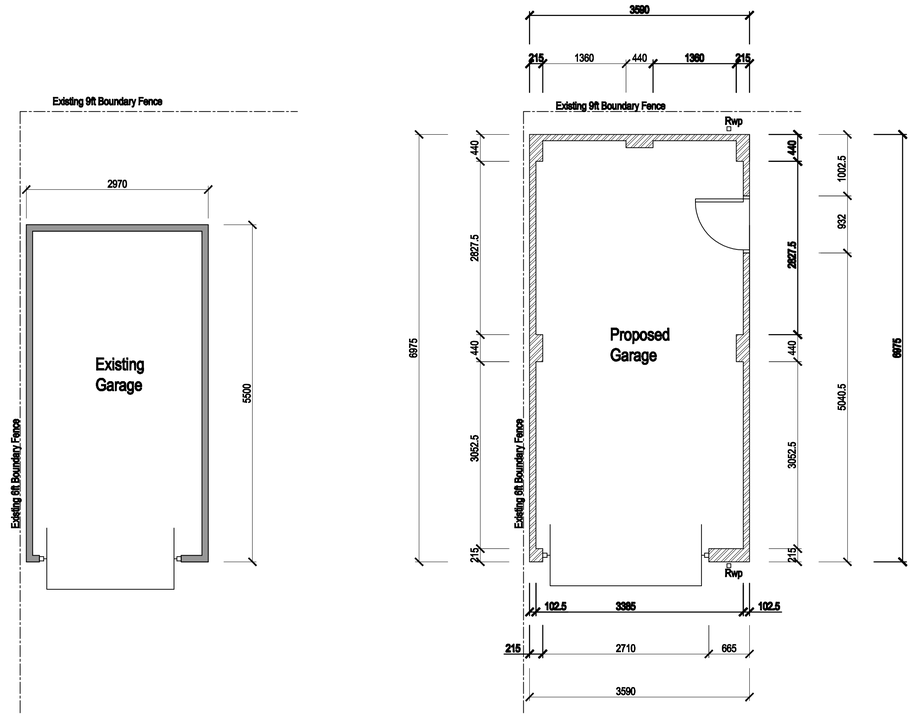


Front elevation (1:50)

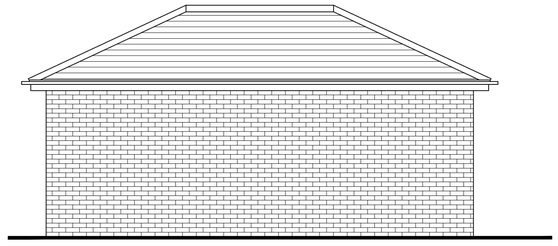

Side elevation (1:50)

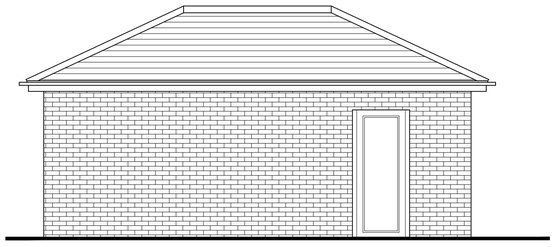

Side elevation (1:50)

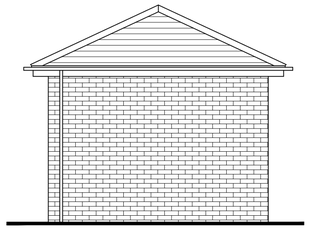

rear elevation (1:50)

REV	DRAWN	DATE	DESCRIPTION

JOB ID

Sue Bowery

SITE ADDRESS

11 Tuscan Walk
Chandlers Ford
Eastleigh
Southampton
SO53 2AL

PROJECT

Proposed garage following demolition of existing

DRAWING TITLE

Proposed
Plans and Elevations

INITIAL DRG DATE	DRAWN BY
August 2012	RA
SCALE: As Shown	CHECKED BY

REFERENCE	DRG No.	Rev.
Bowery/SO/RA	01	