

1 North Elevation
1 : 100

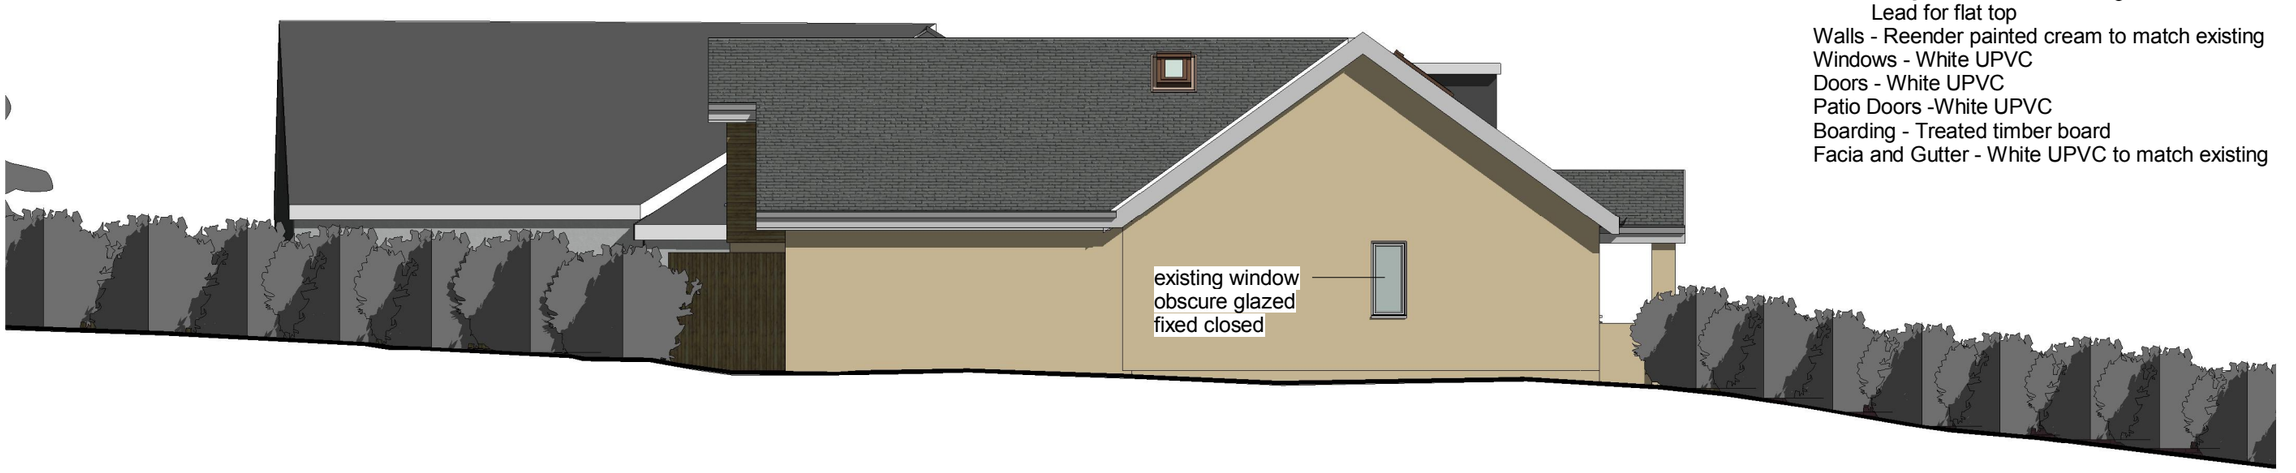

2 West Elevation
1 : 100

PROPOSED MATERIALS:

Roof - Grey Concrete Interlocking Tiles or
Lead for flat top
Walls - Reender painted cream to match existing
Windows - White UPVC
Doors - White UPVC
Patio Doors -White UPVC
Boarding - Treated timber board
Facia and Gutter - White UPVC to match existing

0 5m

apDESIGNS

5 Napoleon House
15 Waterloo Road
Southampton
S015 3AQ

Tel: 07973265678
E-mail: adi.puplampu@yahoo.co.uk

No.	Description	Date
Rev . A -	Reduced the height of the extended roof	
	to make extension subservient to existing.	23.06.12

Client: Mr and Mrs J Reed

Address: 250 Leigh Road, Eastleigh

North and West Elevation

Project number	010412
Date	06/04/12
Drawn by	ap
Checked by	Checker

Drawing No - P04

Scale 1 : 100

25/06/2012 17:03:29