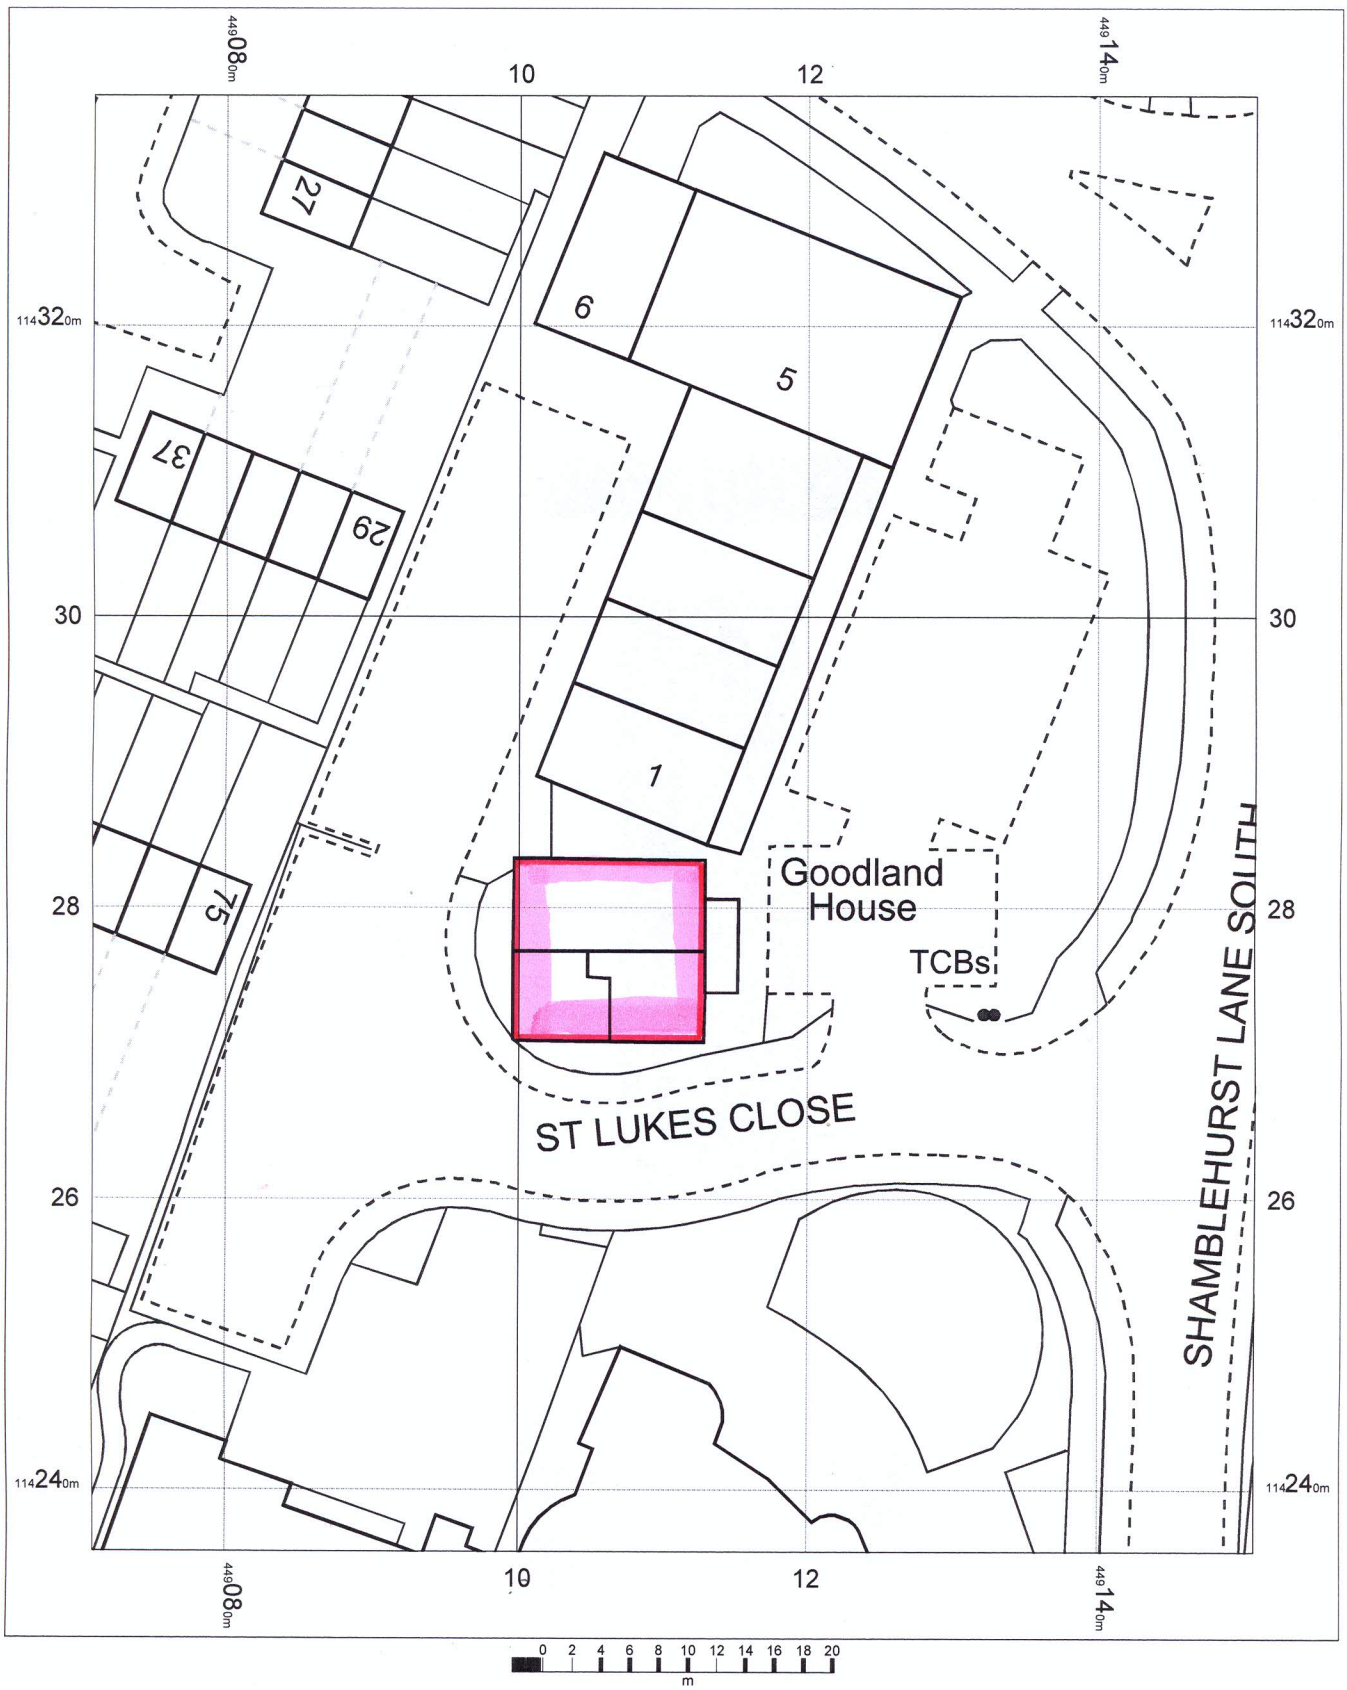

N

OS Mastermap
23 March 2012, ID: BLJT-00138190
www.planningapplicationmaps.co.uk

1:500 scale print at A4, Centre: 449111 E, 114286 N

©Crown Copyright. Licence no. 100019980

Mapping sourced from Ordnance Survey

bluejet mapping