

Location Plan – 1:1250

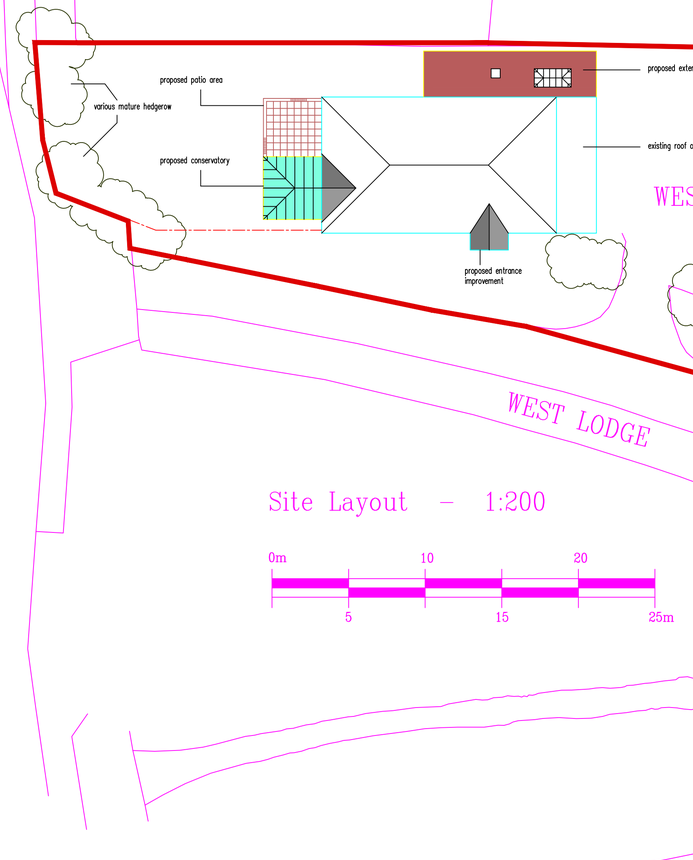

Site Layout – 1:200

JOB TITLE: West Lodge Grange Road Hedge End	PROPOSED SITE LAYOUT - LOCATION PLAN	SCALE: 1:200 A1 SHEET	DATE: 02/06/12	DRAWN BY: AP
		JOB REFERENCE: W/Lodge	DRAWING NO: 01	REVISION: