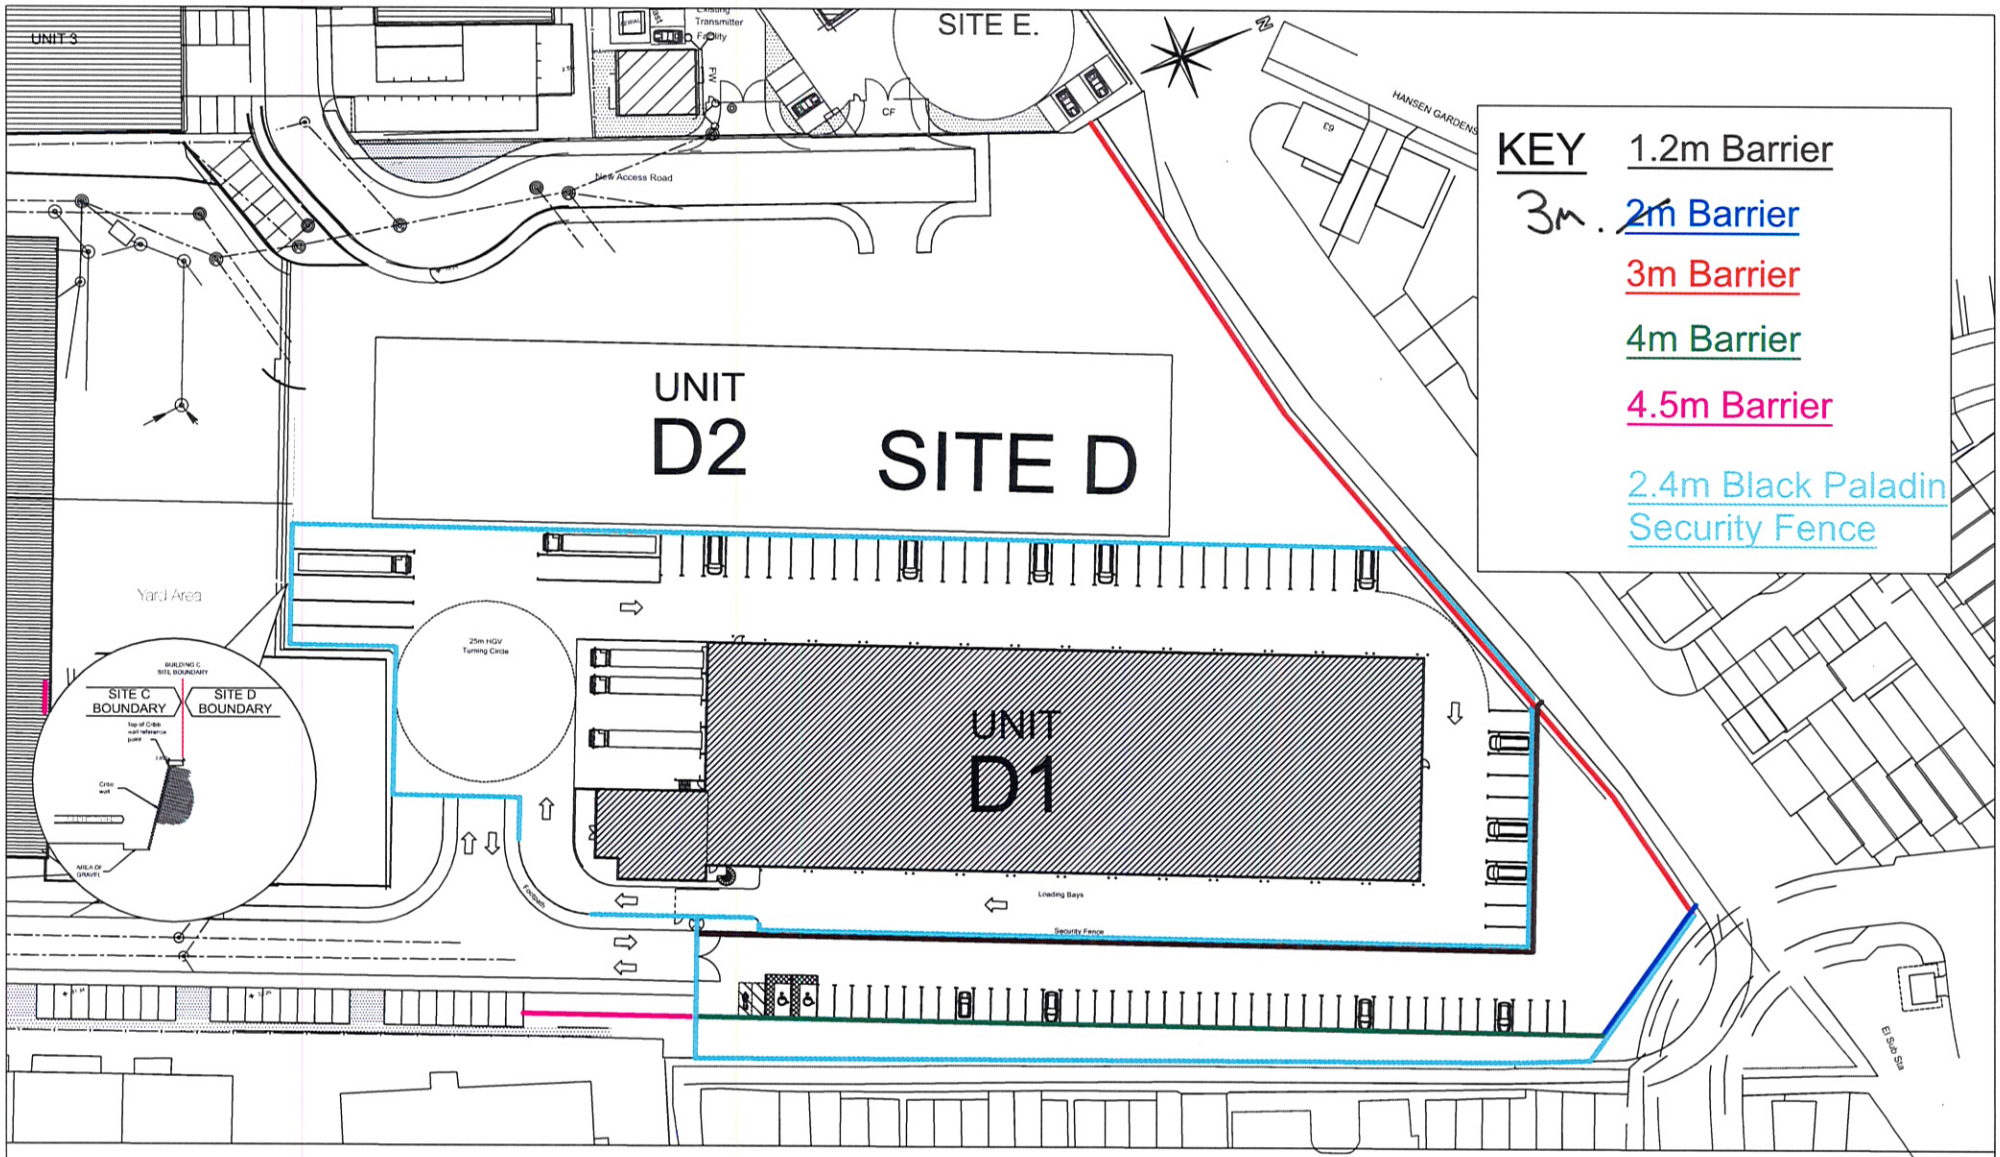

Hargreaves
Rustington House, Worthing Road, Rustington, West Sussex, BN16 3PS
Tel No: (01903) 777777 Fax No: (01903) 777700

Acoustic and Security Fence Plan.
Site D, Hamilton Business Park, Botley Road , Hedge End, Southampton.

THE PURPOSE OF THIS PLAN IS TO INDICATE THE ACOUSTIC AND SECURITY FENCE LAYOUT ONLY

job no.	drawing no.	rev.
1132	P015	A B.

scale	drawn by	date
1 : 1000 @ A4		07/02/12

CAD File: V:\Southampton\HedgeEnd\Site D\Geopost\Geopost Lease Plan