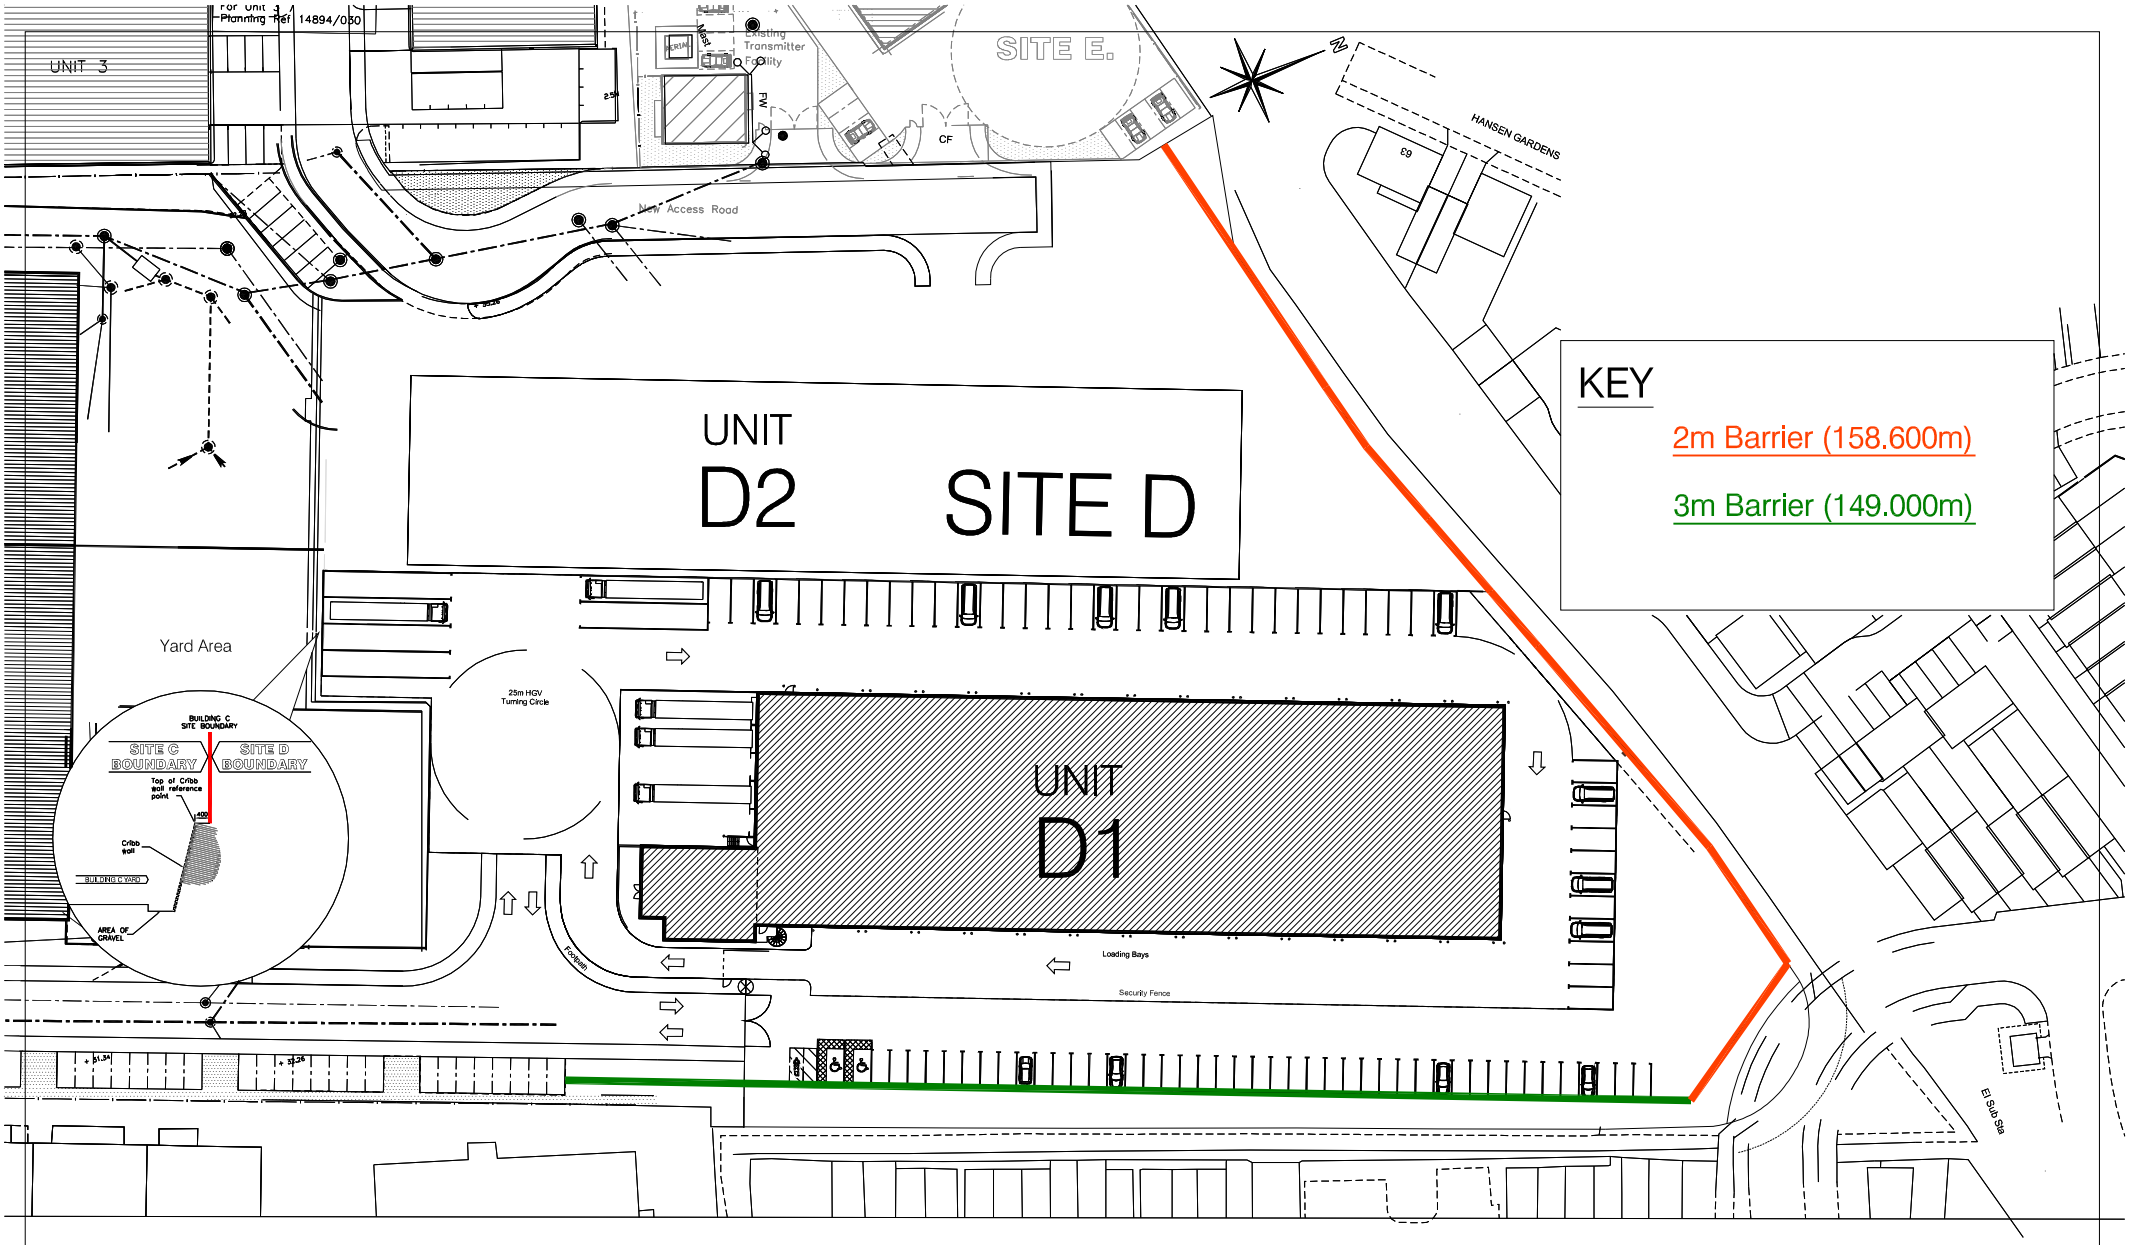

Hargreaves

Rustington House, Worthing Road, Rustington, West Sussex, BN16 3PS
Tel No: (01903) 777777 Fax No: (01903) 777700

Acoustic Fence Plan.
Site D, Unit D1, Hamilton Business Park, Botley Road , Hedge End, Southampton.

THE PURPOSE OF THIS PLAN IS TO INDICATE THE PROPOSED ACOUSTIC FENCES

job no.	drawing no.	rev.
1132	P015	C

scale	drawn by	date
1 : 1000 @ A4		18/06/12

CAD File: V:\Southampton\HedgeEnd\Site D\Geopost\Geopost Lease Plan