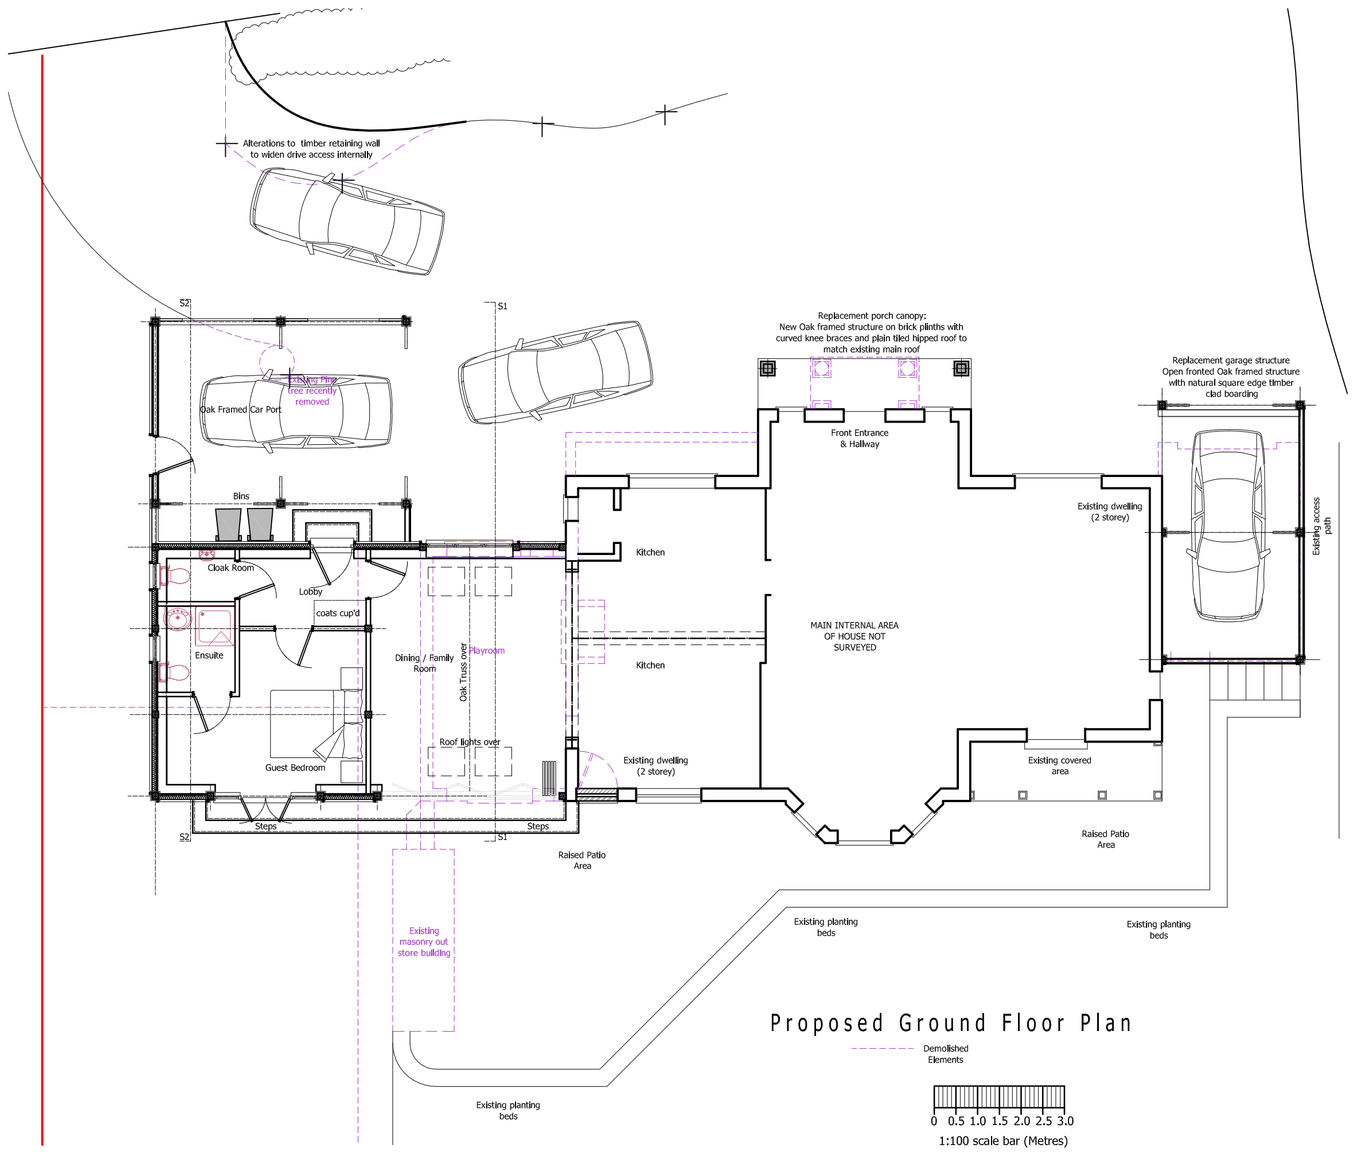

Proposed Ground Floor Plan

Demolished Elements

0 0.5 1.0 1.5 2.0 2.5 3.0

1:100 scale bar (Metres)

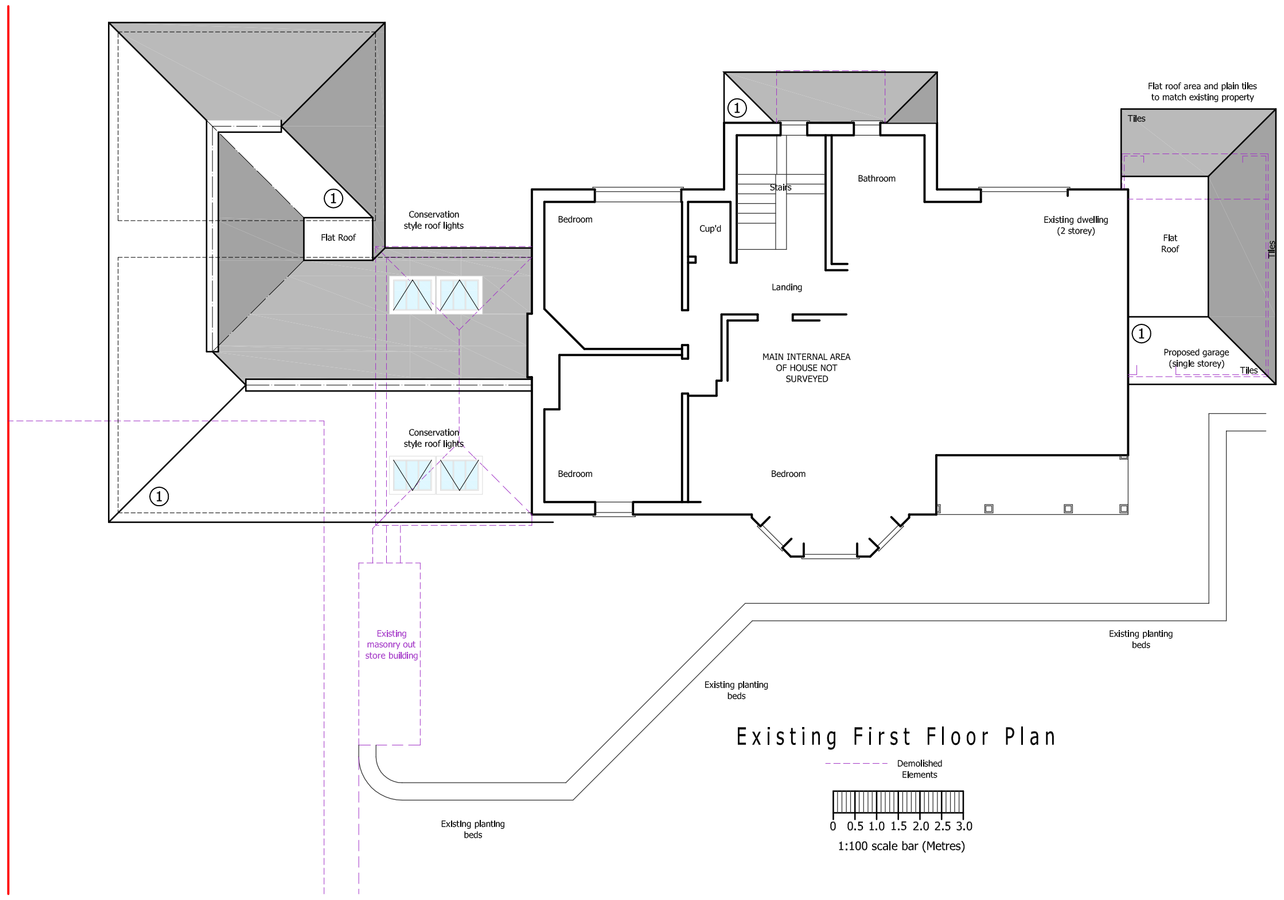

Existing First Floor Plan

Demolished Elements

0 0.5 1.0 1.5 2.0 2.5 3.0

1:100 scale bar (Metres)

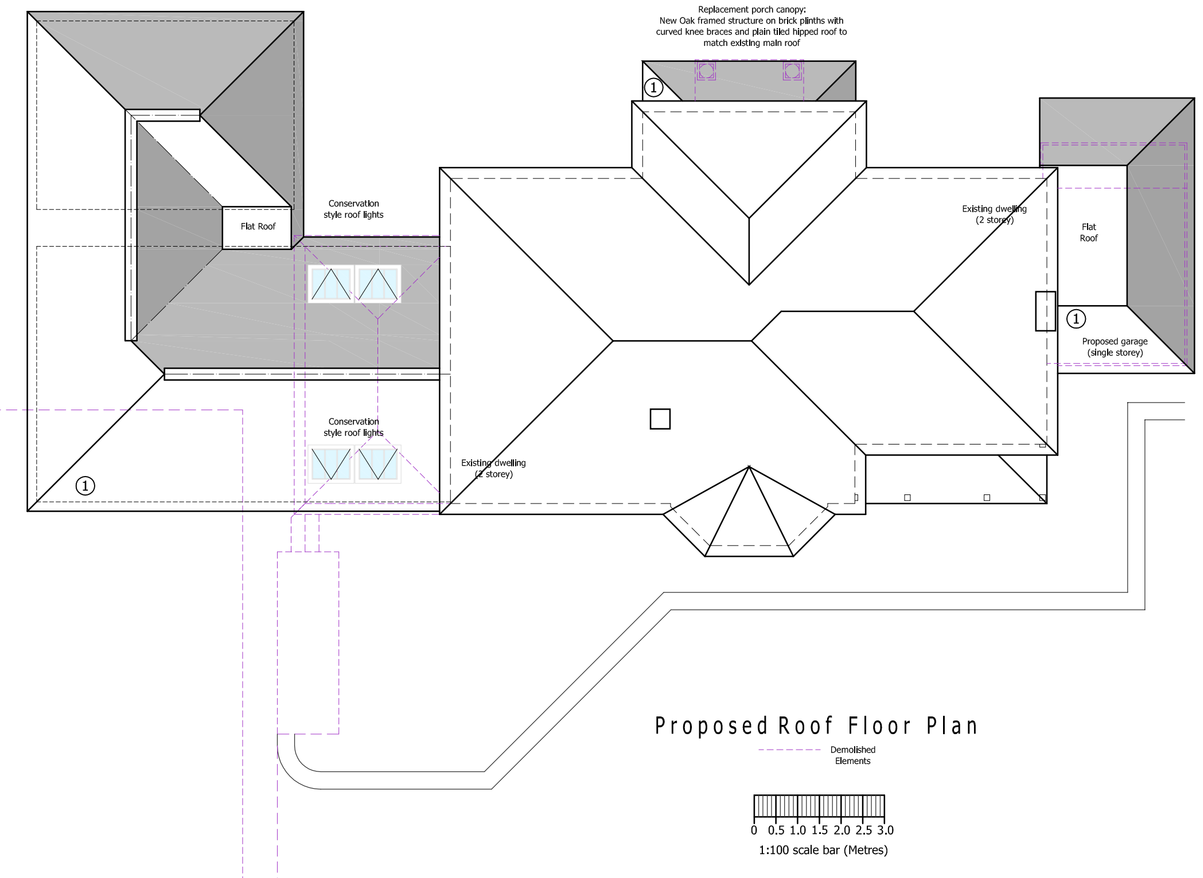

Proposed Roof Floor Plan

Demolished Elements

0 0.5 1.0 1.5 2.0 2.5 3.0

1:100 scale bar (Metres)

This drawing is the copyright of H.J.CONCEPTS LTD and may not be copied, altered or reproduced in any way without their written authority © H J Concepts Limited 2009 - 12

Do not scale this drawing. Use written dimensions only. All dimensions shall be checked on site prior to commencement of work.

IF IN DOUBT ASK

DO NOT SCALE: This note may be omitted for **PLANNING PURPOSES ONLY**. Original documents only may be relied upon. Inaccuracies may occur due to printing, scanning and other forms of copying.

This drawing has been produced for **Mr L Devitt** for the works at **The Crest 82 Chalk Hill West End** and is submitted as part of a planning application and is not intended for use by any other person or for any other purpose

REV	DATE	DESCRIPTION
C	21 Jun 12	Issued for 1APP Planning Application Garden & Cycle Store removed
B	18 Apr 12	Issued for 1APP Planning Application (Reduced Revised Scheme)
A	29 Dec 09	Issued for 1APP Planning Application
-	27 Aug 09	Issued for 1APP Planning Application

H J CONCEPTS LTD
Suite 100, Fareham Reach
166 Fareham Road, Gosport,
Hampshire. PO13 0FW
Telephone: 01329 288684, Email: office@hjconcepts.co.uk

CLIENT and PROJECT TITLE

Mr & Mrs L Devitt
The Crest 82 Chalk Hill
West End SO18 3DB

DRAWING TITLE

Proposed & Existing Details
Floor & Roof Plans

ENGINEER	CHECKED
PH	
DATE: Aug 09	SCALE: 1:100

PROJECT and DRAWING No.

09-692 — 02

PLANNING PURPOSE ONLY

A1 | REVISIONS | A | B | C |