© Copyright: all rights reserved.
This drawing must not be reproduced without permission.
This drawing must be read in conjunction with all relevant consultant/ specialist drawings/information.
This drawing must not be used for construction unless issued for construction.
All dimensions on this drawing are in millimeters (unless otherwise stated).
Do not scale from this drawing

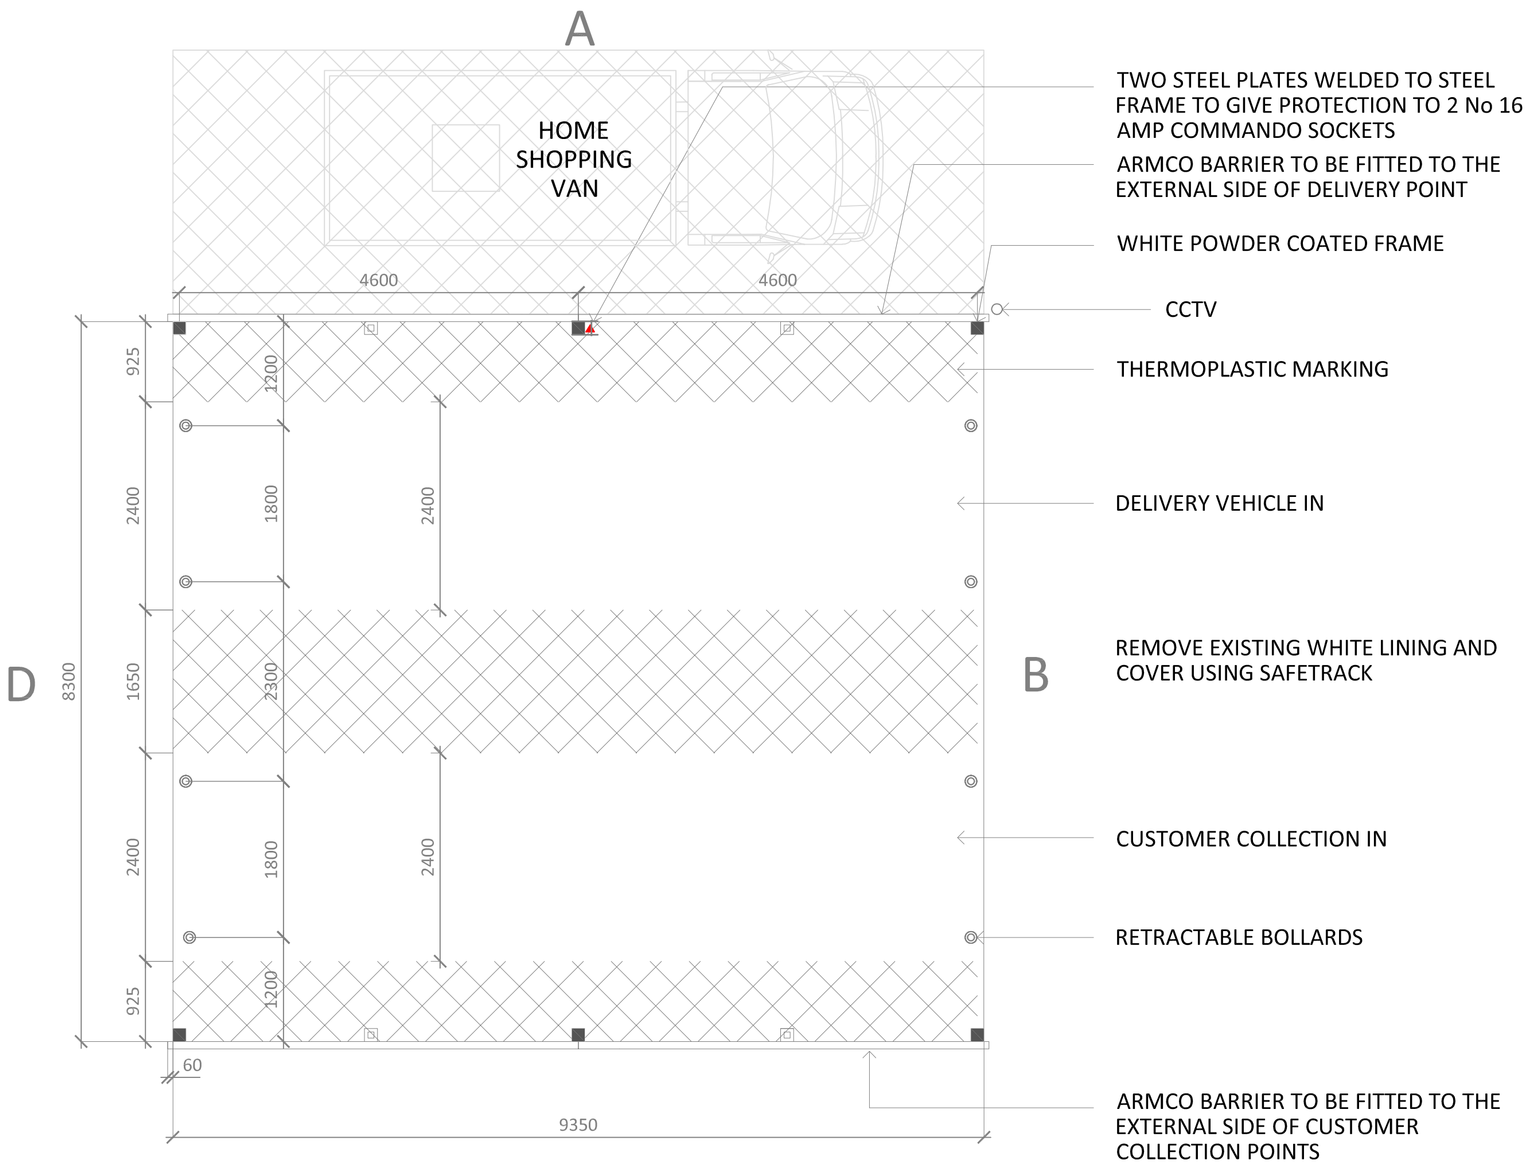

Floor plan 1:50



Elevation A -1:50



Elevation B - 1:50

AUTOLOK SECURITY POST

ANTI RAM RAID POST (KTARP)



- EXTRA HEAVY DUTY 100MM STEEL SQUARE POST
- FULLY TELESCOPIC - FITS FLUSH WITH SURFACE WHEN NOT IN USE
- RETRACTABLE HANDLE FOR EASY OPERATION
- SUMERGED DEPTH 770MM
- EXTENDS TO 540MM
- 4MM GAUGE STEEL
- CATCH PLATE ACTION WHEN POST FULLY EXTENDED
- ZINC PLATED FOR CORROSION PREVENTION
- INCLUDES PP10 HIGH SECURITY DISCUS PADLOCK
- 4 PIN CYLINDER LOCK WITH 2 KEYS
- STAINLESS STEEL BODY WITH HARDENED STEEL SHACKLE



Elevation C - 1:50

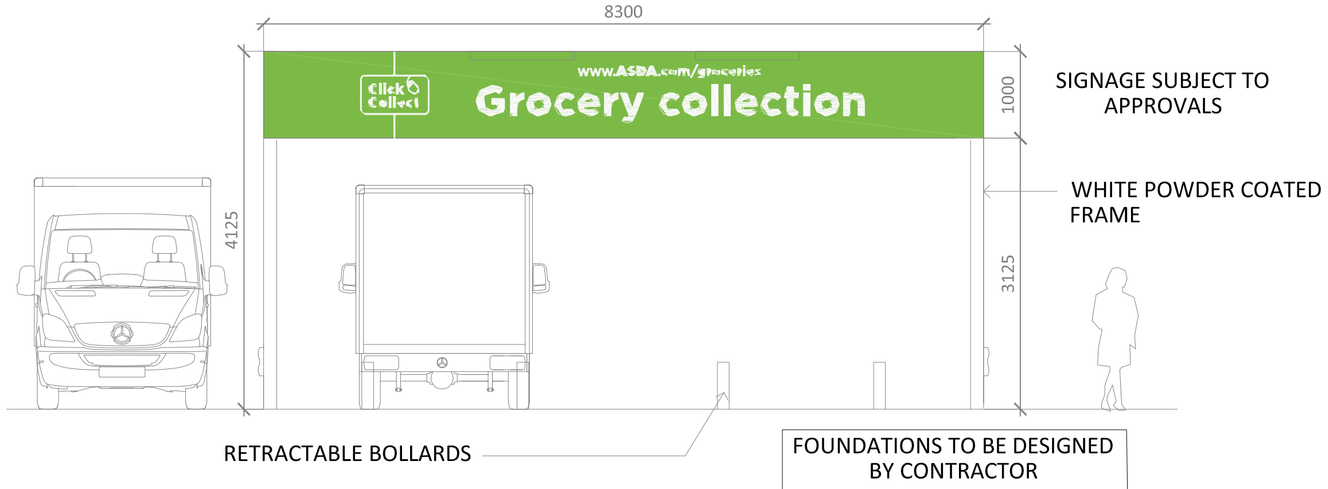

Elevation D -1:50

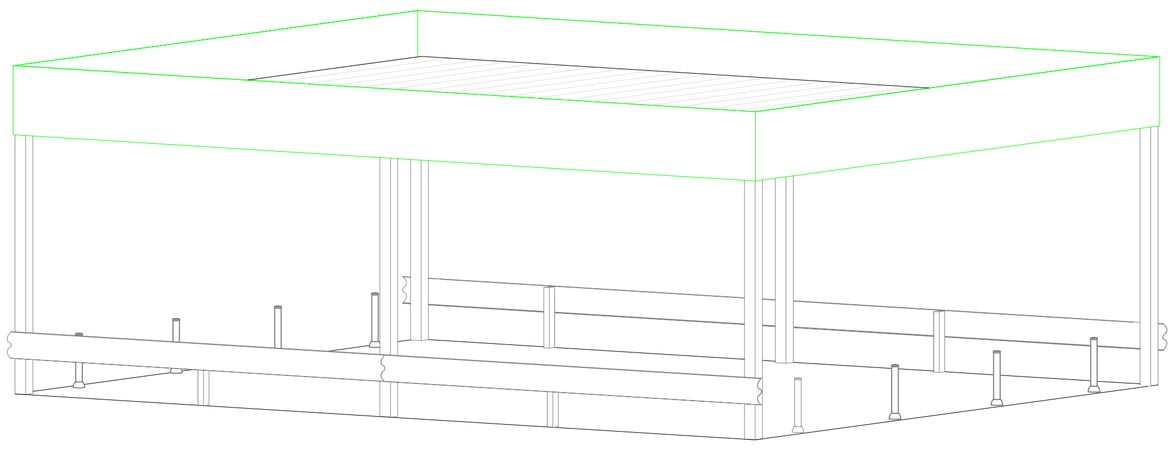

3D Ortho (Frame without signage) NTS

1: 50m

0m 1 2 3 4 5 6 7 8 9 10m

Rev	Date	Amendment		
D	11/06/12	Issue for Planning	CM	RJS
C	31/05/12	Dims added	TG	
B	21/05/12	Dims altered		TG
A	18/05/12	Bollards spaced out evenly		TG

Status: Planning

Project No	Dwg No	Rev
0549.4967	(0)011	D

Dwg Title: Proposed Canopy Elelvations and Plan

Date	Scale
April. 12	As Shown @A1
TG	AH

Project: ASDA - Grocery Collection Eastleigh

Client: ASDA SAVING YOU MONEY EVERY DAY

GPS Gleneagles Project Services
2 Pellon Place
Bradley Business Park
Dyson Wood Way
Huddersfield
HD2 1GT
Tel: 01484 422219
Fax: 01484 513617