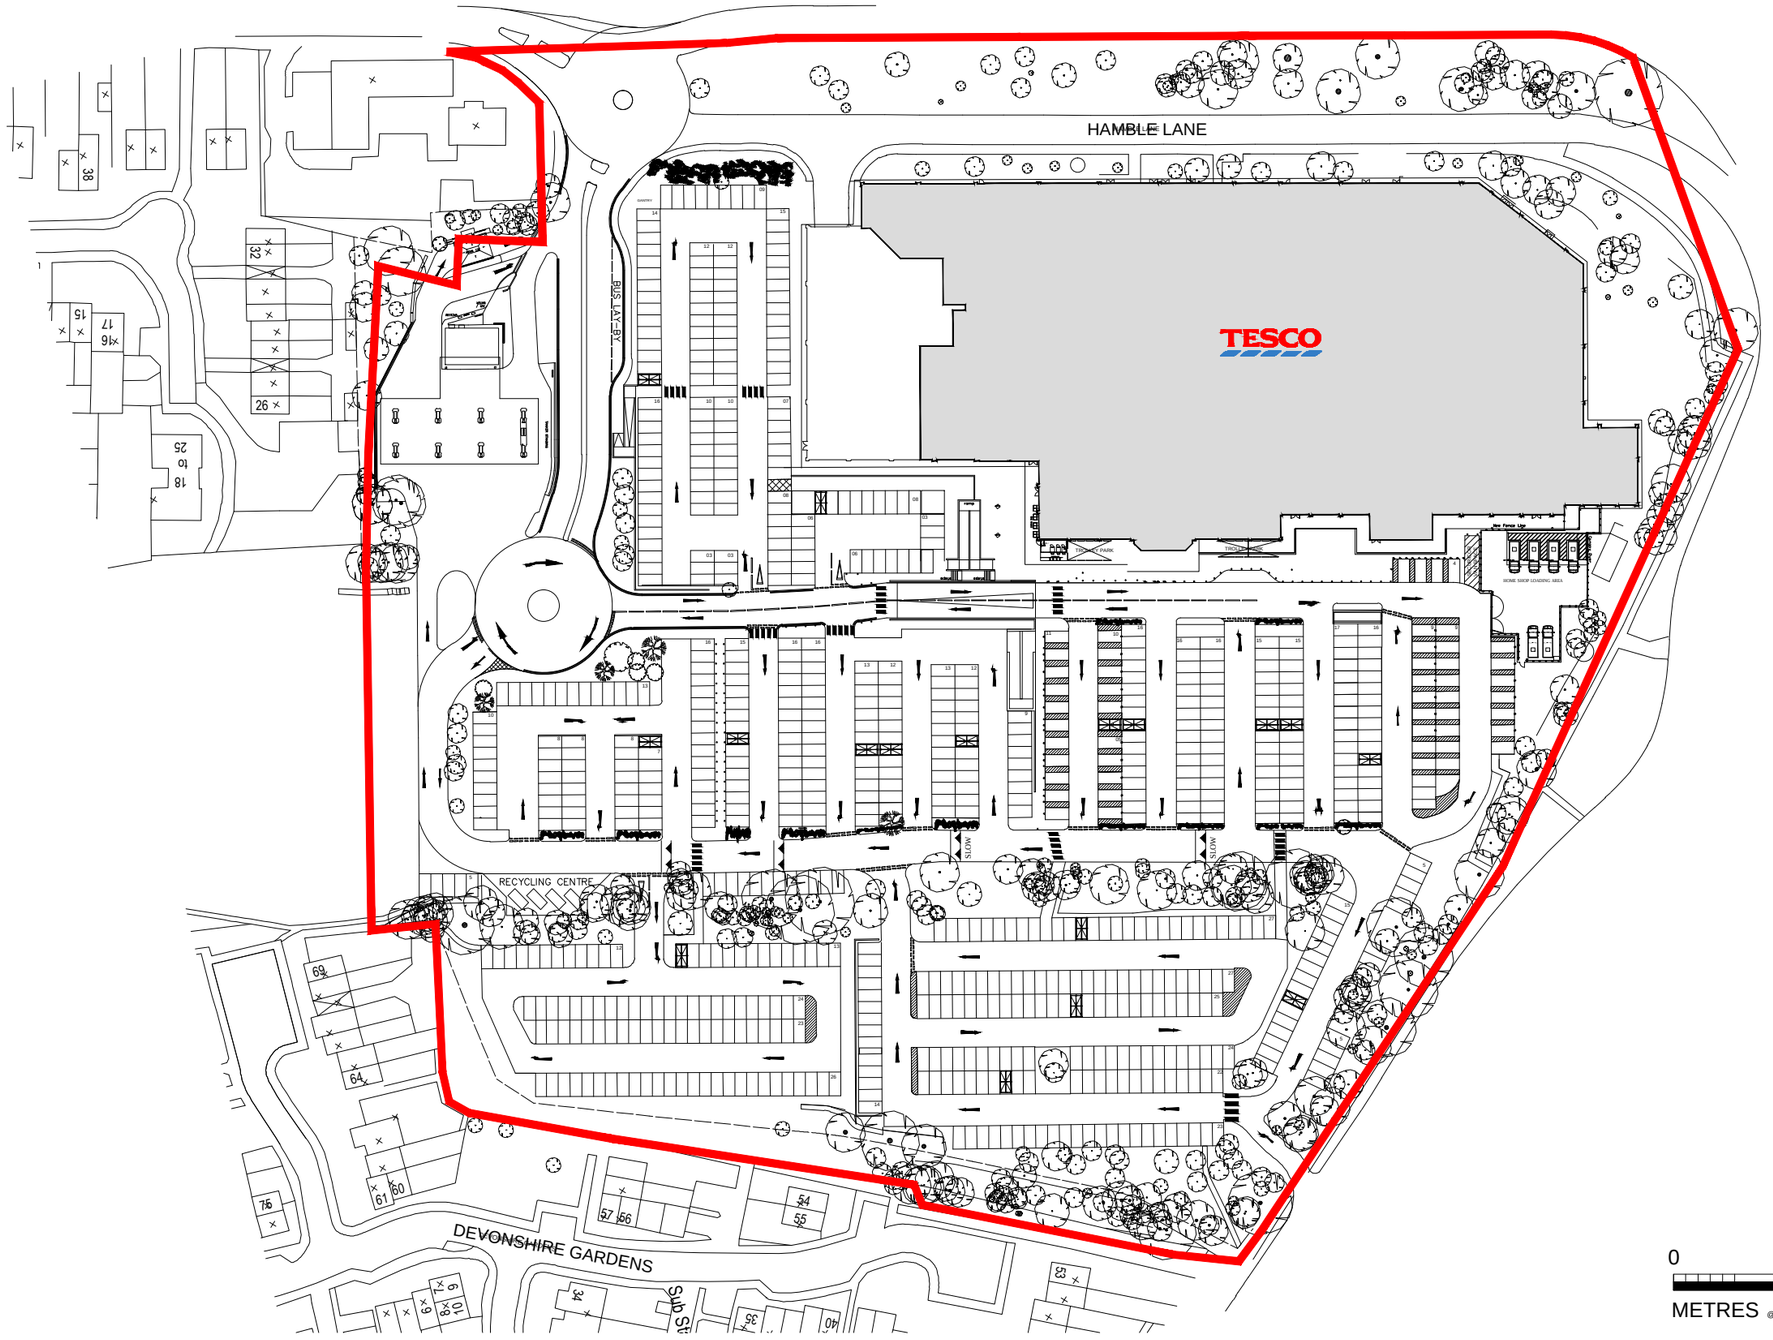


FOR PLANNING PURPOSES

N

1. NOTES

1.1. All dimensions must be checked on site with only figured dimensions worked from. Any discrepancies must be reported to the Architect or Engineer immediately. This drawing is copyright.

1.2 This drawing is prepared to scale although the limitations of the printing process mean only figured dimensions should be used.

0 25 50 75 100 125

METRES @ 1:1250

Revision:
-

Description:
PROPOSED SIGNAGE & BRANDING
TESCO STORE, No. 2156
HAMBLE LANE, BURSLEDON
SOUTHAMPTON, SO31 8GN

BLOCK PLAN

Client: TESCO

Scale:	Date:	Drawn By:
1:1250@A3	June 2012	PB
CAD file name: M:\2025\2025-bmd\2025(2156)P20		Checked By:

© bmd ARCHITECTS 2012

bmd ARCHITECTS
CHARTERED ARCHITECTS
5 MAIDSTONE BUILDINGS MEWS
72-76 BOROUGH HIGH STREET
LONDON SE1 1GN
Tel: 020 7357 6885 Fax: 020 7357 6887 E-Mail: mail@bmdarchitects.co.uk

Drawing Number: 2025(2156)/P/20

Rev.: -