

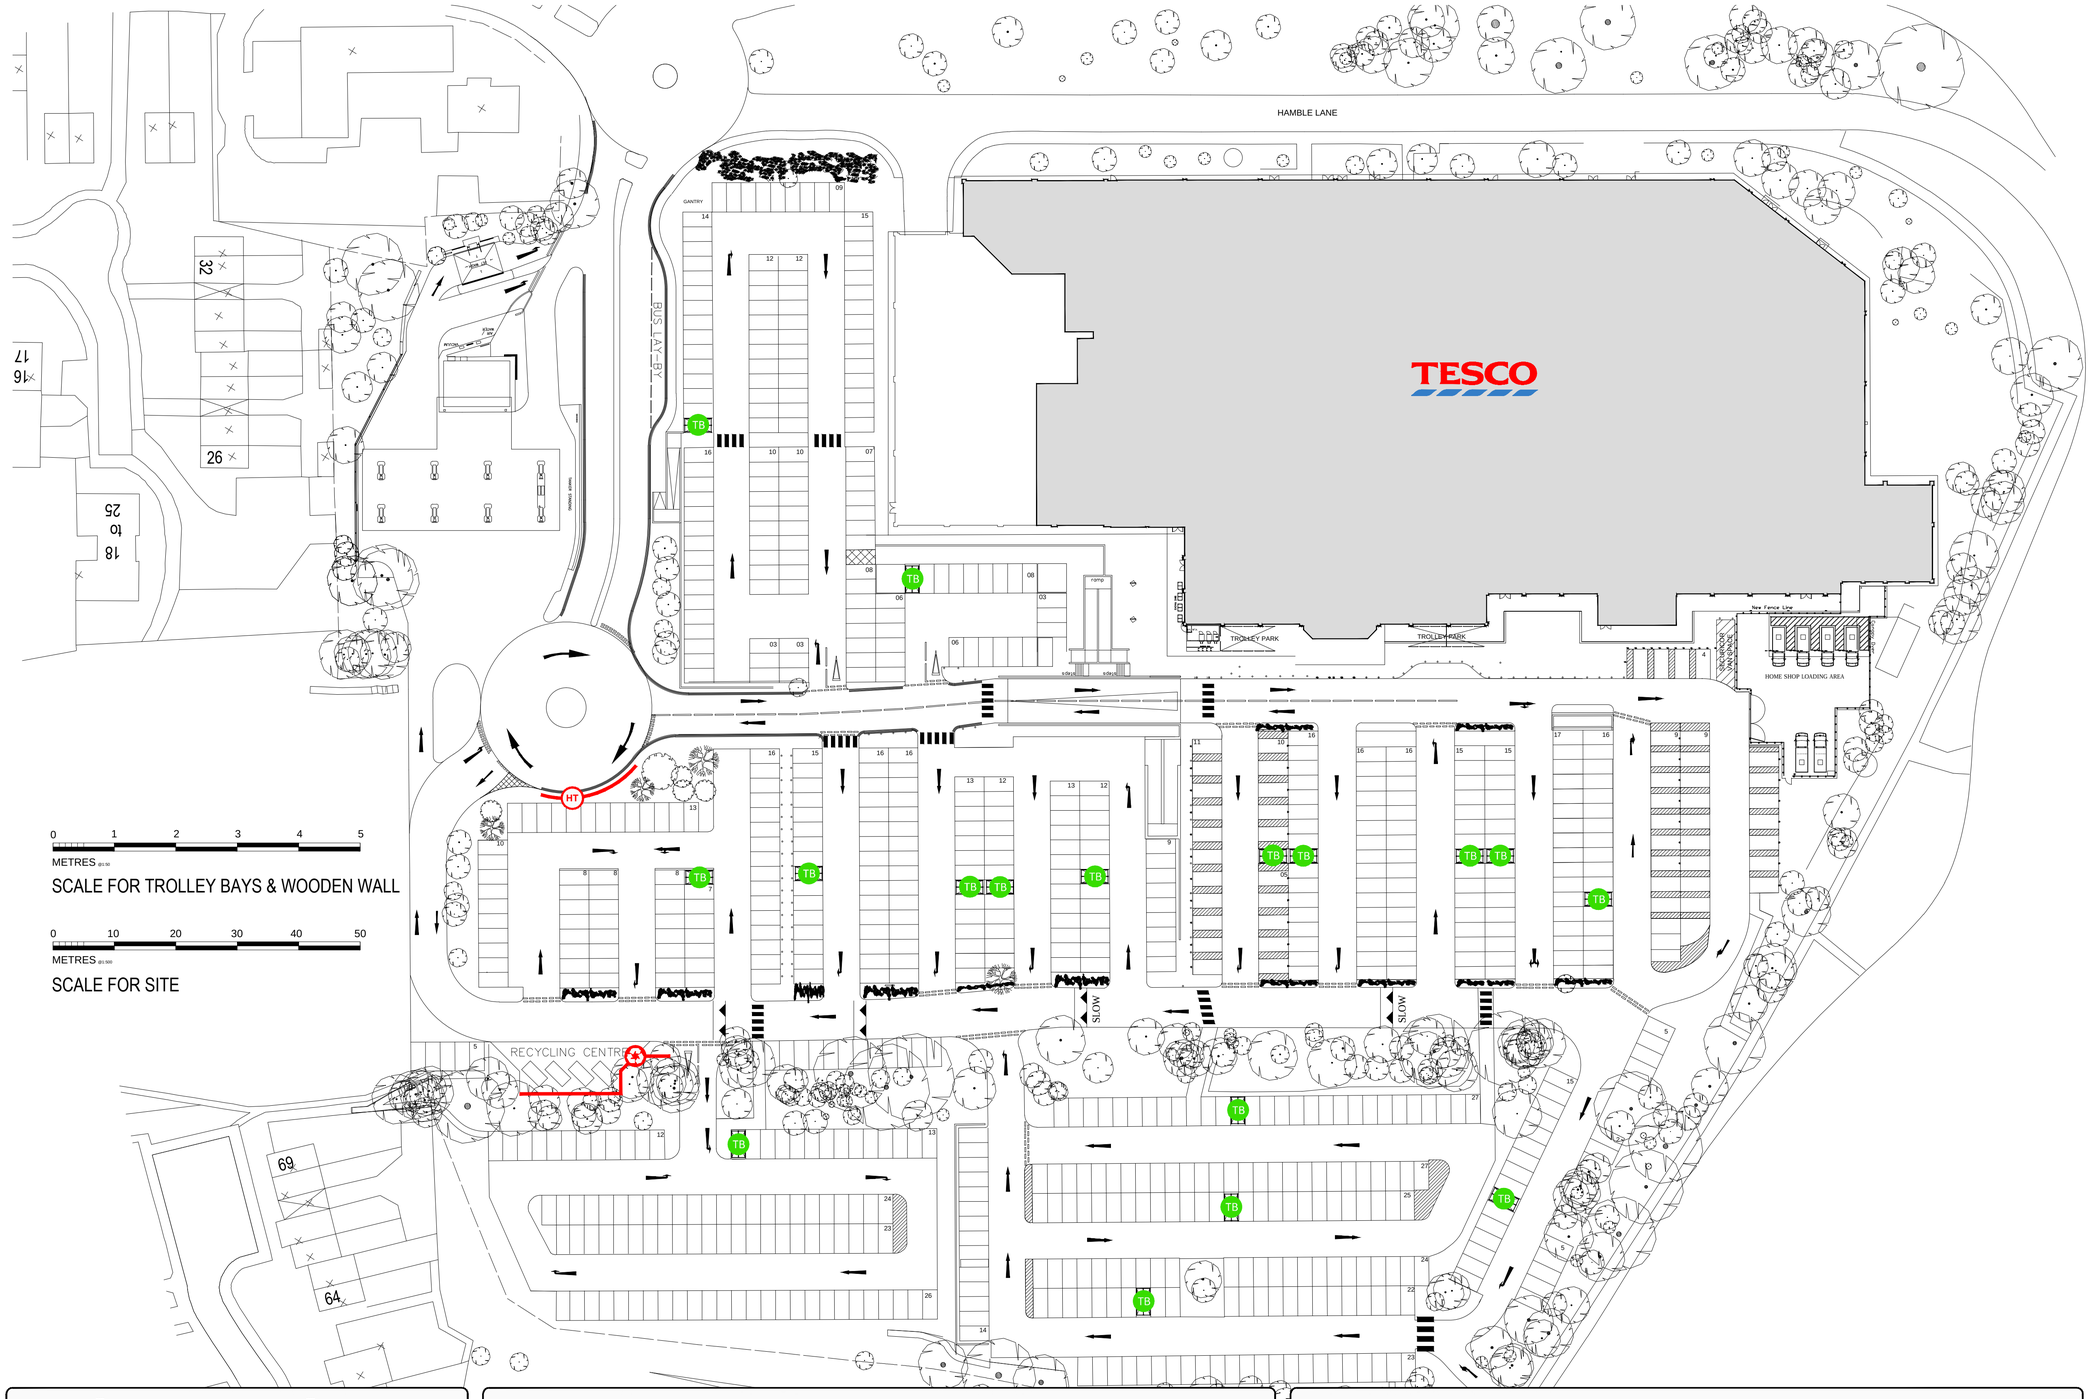


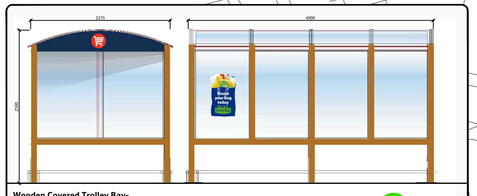


Wooden Covered Trolley Bay-
Replace all existing trolley bays with wooden trolley bays in locations indicated.

TB

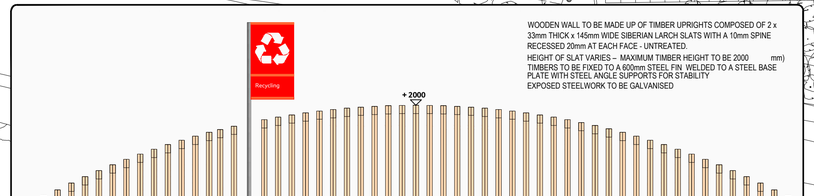

WOODEN WALL TO BE MADE UP OF TIMBER UPRIGHTS COMPOSED OF 2 x 33mm THICK x 145mm WIDE SIBERIAN LARCH SLATS WITH A 10mm SPINE RECESSED 20mm AT EACH FACE - UNTREATED.
HEIGHT OF SLAT VARIES – MAXIMUM TIMBER HEIGHT TO BE 2000 mm)
TIMBERS TO BE FIXED TO A 600mm STEEL FIN WELDED TO A STEEL BASE PLATE WITH STEEL ANGLE SUPPORTS FOR STABILITY
EXPOSED STEELWORK TO BE GALVANISED

Recycling Flag & Wooden Wall
Flag 0.7m x 1.25m high.
Wood post wall 12x 2m (max.) high

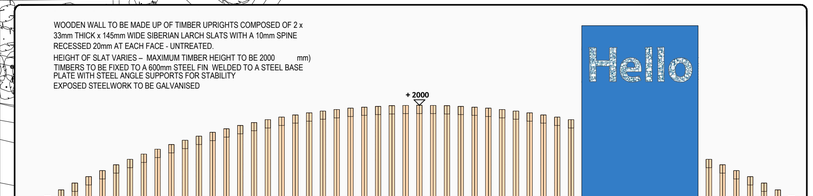

WOODEN WALL TO BE MADE UP OF TIMBER UPRIGHTS COMPOSED OF 2 x 33mm THICK x 145mm WIDE SIBERIAN LARCH SLATS WITH A 10mm SPINE RECESSED 20mm AT EACH FACE - UNTREATED.
HEIGHT OF SLAT VARIES – MAXIMUM TIMBER HEIGHT TO BE 2000 mm)
TIMBERS TO BE FIXED TO A 600mm STEEL FIN WELDED TO A STEEL BASE PLATE WITH STEEL ANGLE SUPPORTS FOR STABILITY
EXPOSED STEELWORK TO BE GALVANISED

Hello Totem & Wooden Wall
Totem Size 1.9 x 3.3m high.
Wood post wall 12x 2m (max.) high

HT

FOR PLANNING PURPOSES

1. NOTES

1.1. All dimensions must be checked on site with only figured dimensions worked from. Any discrepancies must be reported to the Architect or Engineer immediately. This drawing is copyright.

1.2 This drawing is prepared to scale although the limitations of the printing process mean only figured dimensions should be used.

Revision:

Description:
PROPOSED SIGNAGE & BRANDING
TESCO STORE, No. 2156
HAMBLE LANE, BURSLEDON
SOUTHAMPTON, SO31 8GN

SITE PLAN
PROPOSED AMENDMENTS

Client:
TESCO

bmd ARCHITECTS
CHARTERED ARCHITECTS
5 MAIDSTONE BUILDINGS MEWS
72-76 BOROUGH HIGH STREET
LONDON SE1 1GN
Tel: 020 7357 6885 Fax: 020 7357 6887 E-Mail: mail@bmdarchitects.co.uk

Drawing Number: 2025(2156)/P/22 Rev.: -

Scale:	Date:	Drawn By:
1 : 500@A1	June 2012	AJD
CAD file name: M:\2025\2025-bmd\2025(2156)P22		Checked By:

© bmd ARCHITECTS 2012