

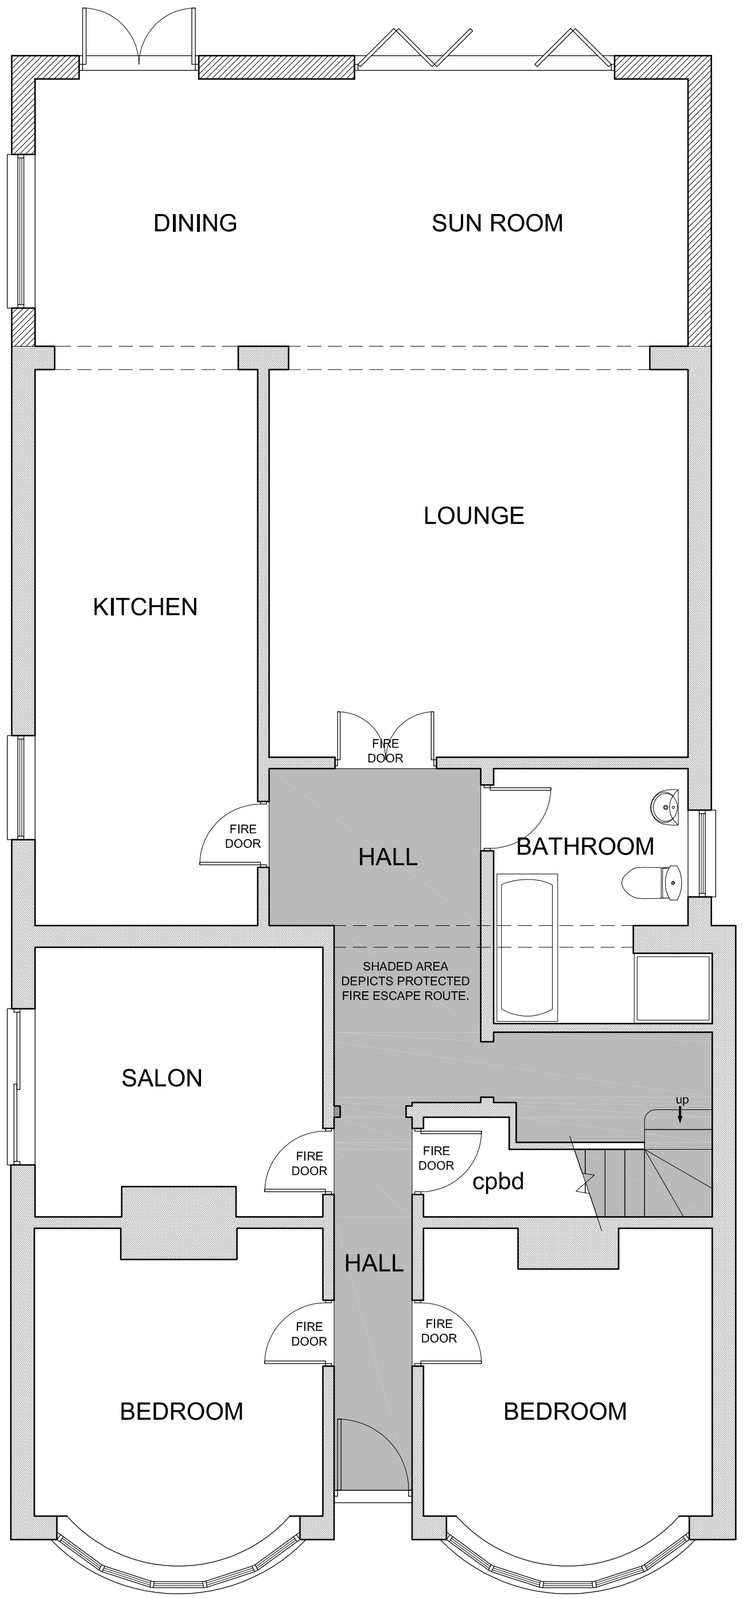



GROUND FLOOR 1-50

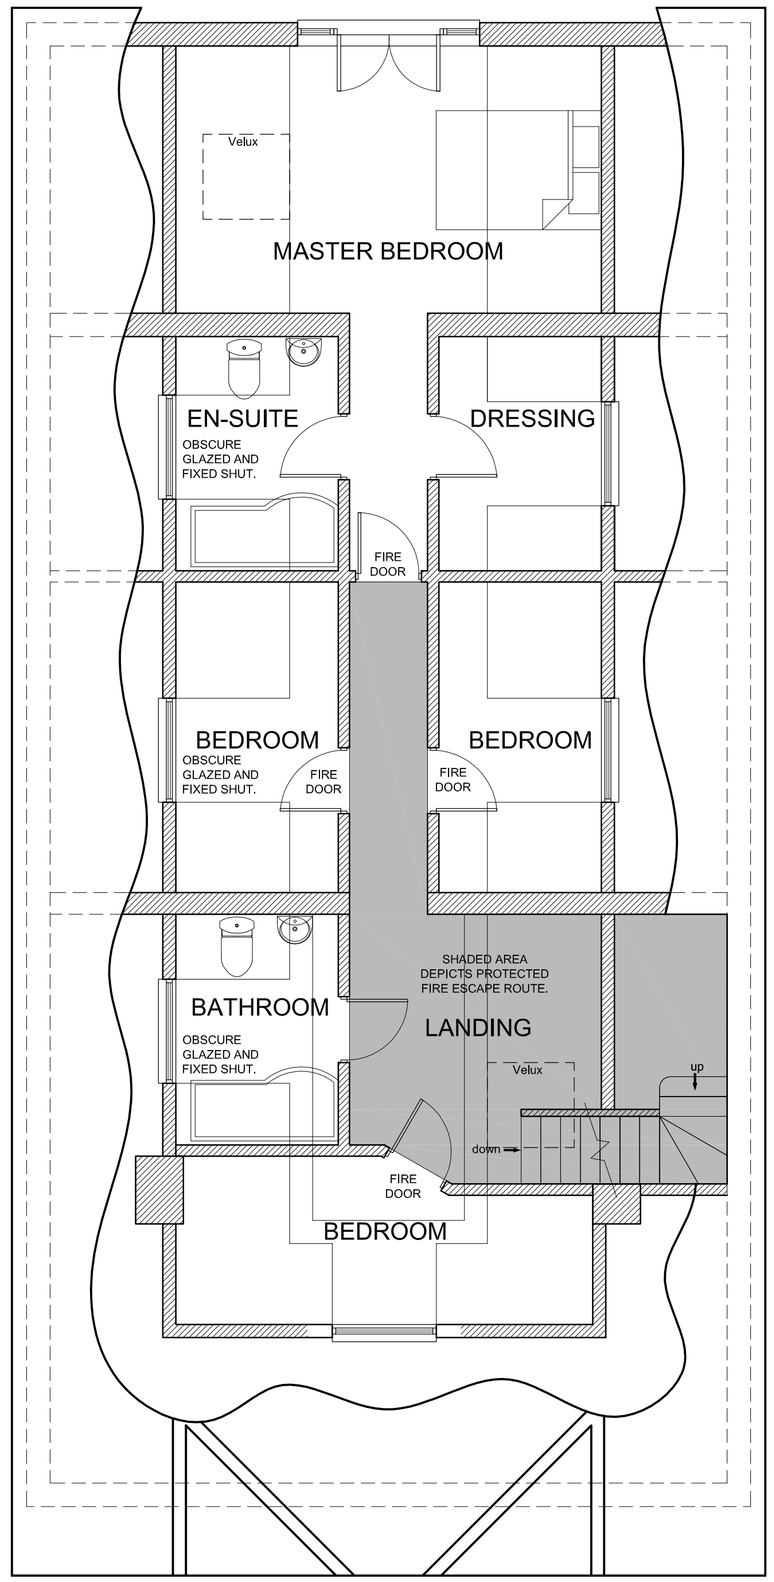

FIRST FLOOR 1-50

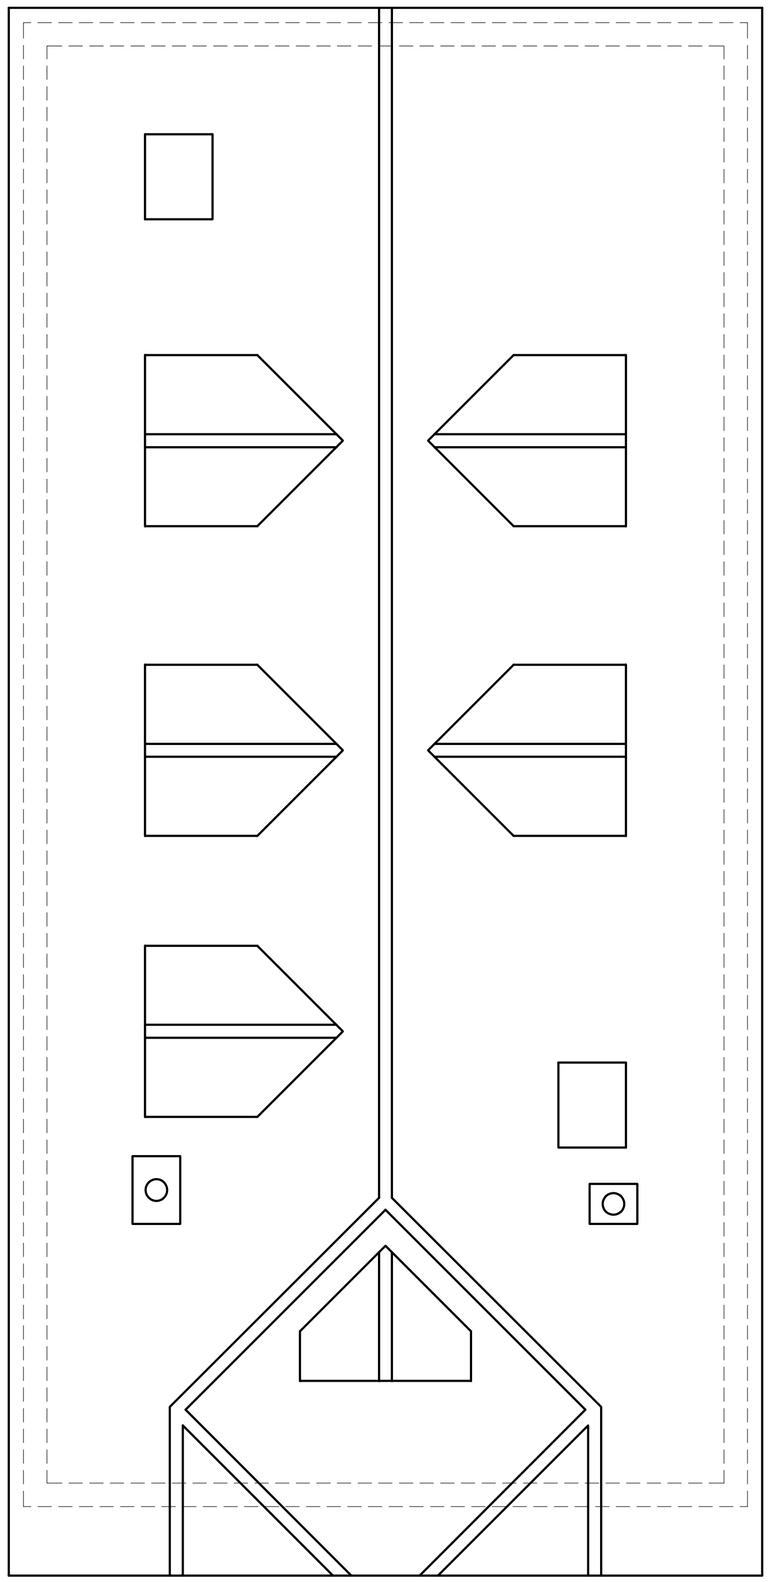


ROOF PLAN 1-50

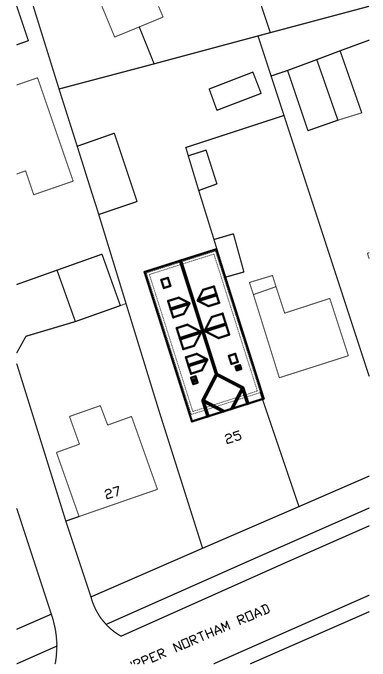

PROPOSED SITE 1-500




SOUTH ELEVATION 1-100

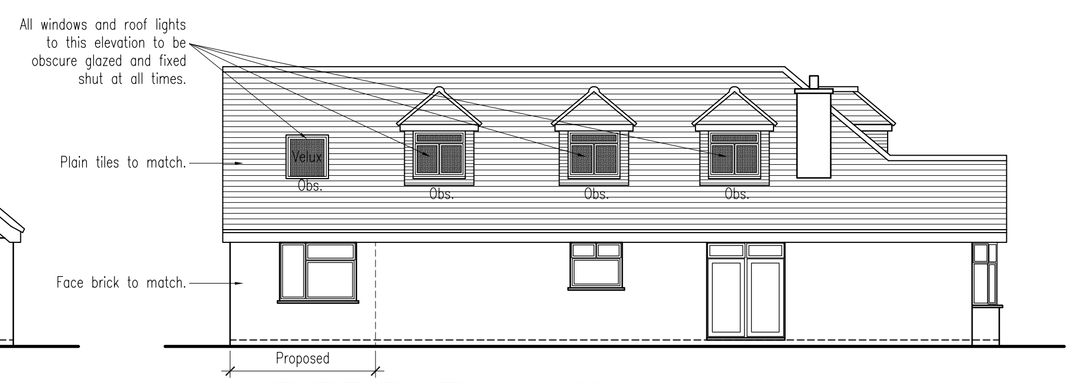

WEST ELEVATION 1-100



NORTH ELEVATION 1-100

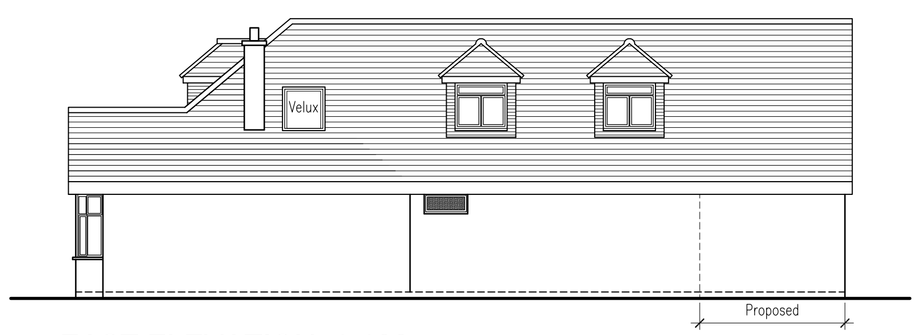

EAST ELEVATION 1-100

Rev	Description	Date	PM
REVISIONS			

CLIENT Mr J. Goddard

PROPOSED

TITLE 25 Upper Northam Road
Hedge End
Southampton
SO30 4EA

Scale : AS SHOWN Drawn by : DA

Date : © 25-03-12

Drawing No: 002

A	B	C	D	E	F	G	H
J	K	L	M	N	P	Q	R
S	T	U	V	W	X	Y	Z