AREA 2 HA
SCALE: 1:1250
CENTRE COORDINATES: 442723 , 122245

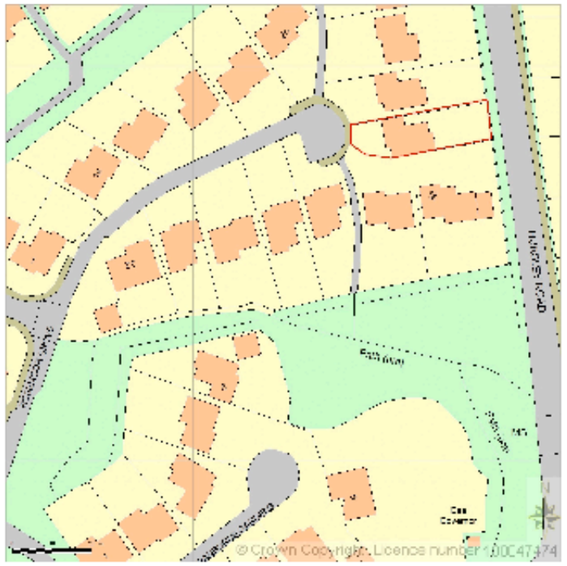

Supplied by Streetwise Maps Ltd
www.streetwise.net
Licence No: 100047474

Site Location
1:1250 @ A3

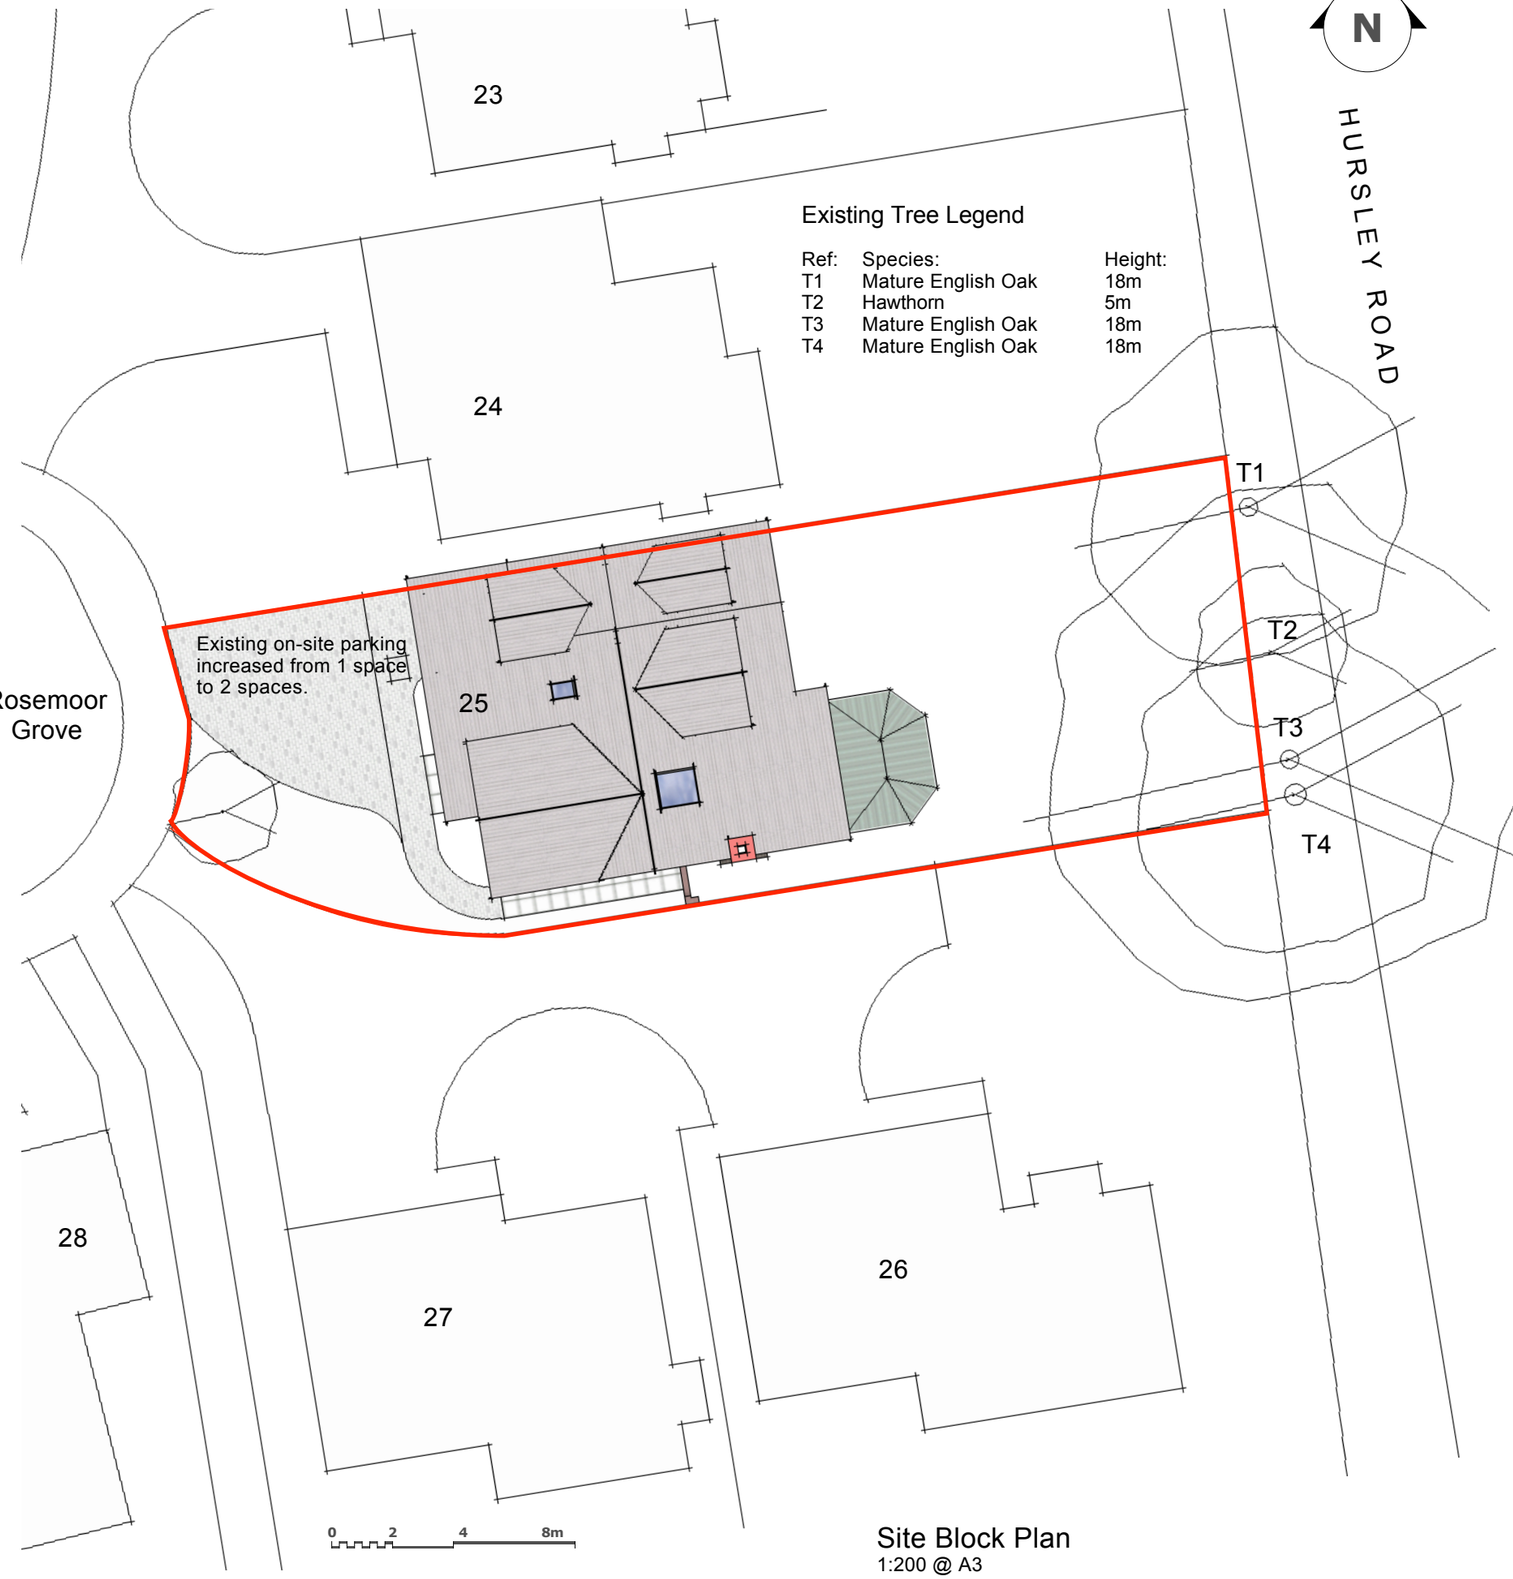

Site Block Plan
1:200 @ A3

CLIENT
Mr & Mrs Herbert
25 Rosemoor Grove
North Miller's Dale

ISSUE 18.04.12
RE-ISSUE . .

PROJECT NO. 108
PROJECT 25 Rosemoor Grove

DRAWN BY AWB
DESCRIPTION Site Block Plan & Location Plan

a

01