45 HOCOMBE ROAD, SO53

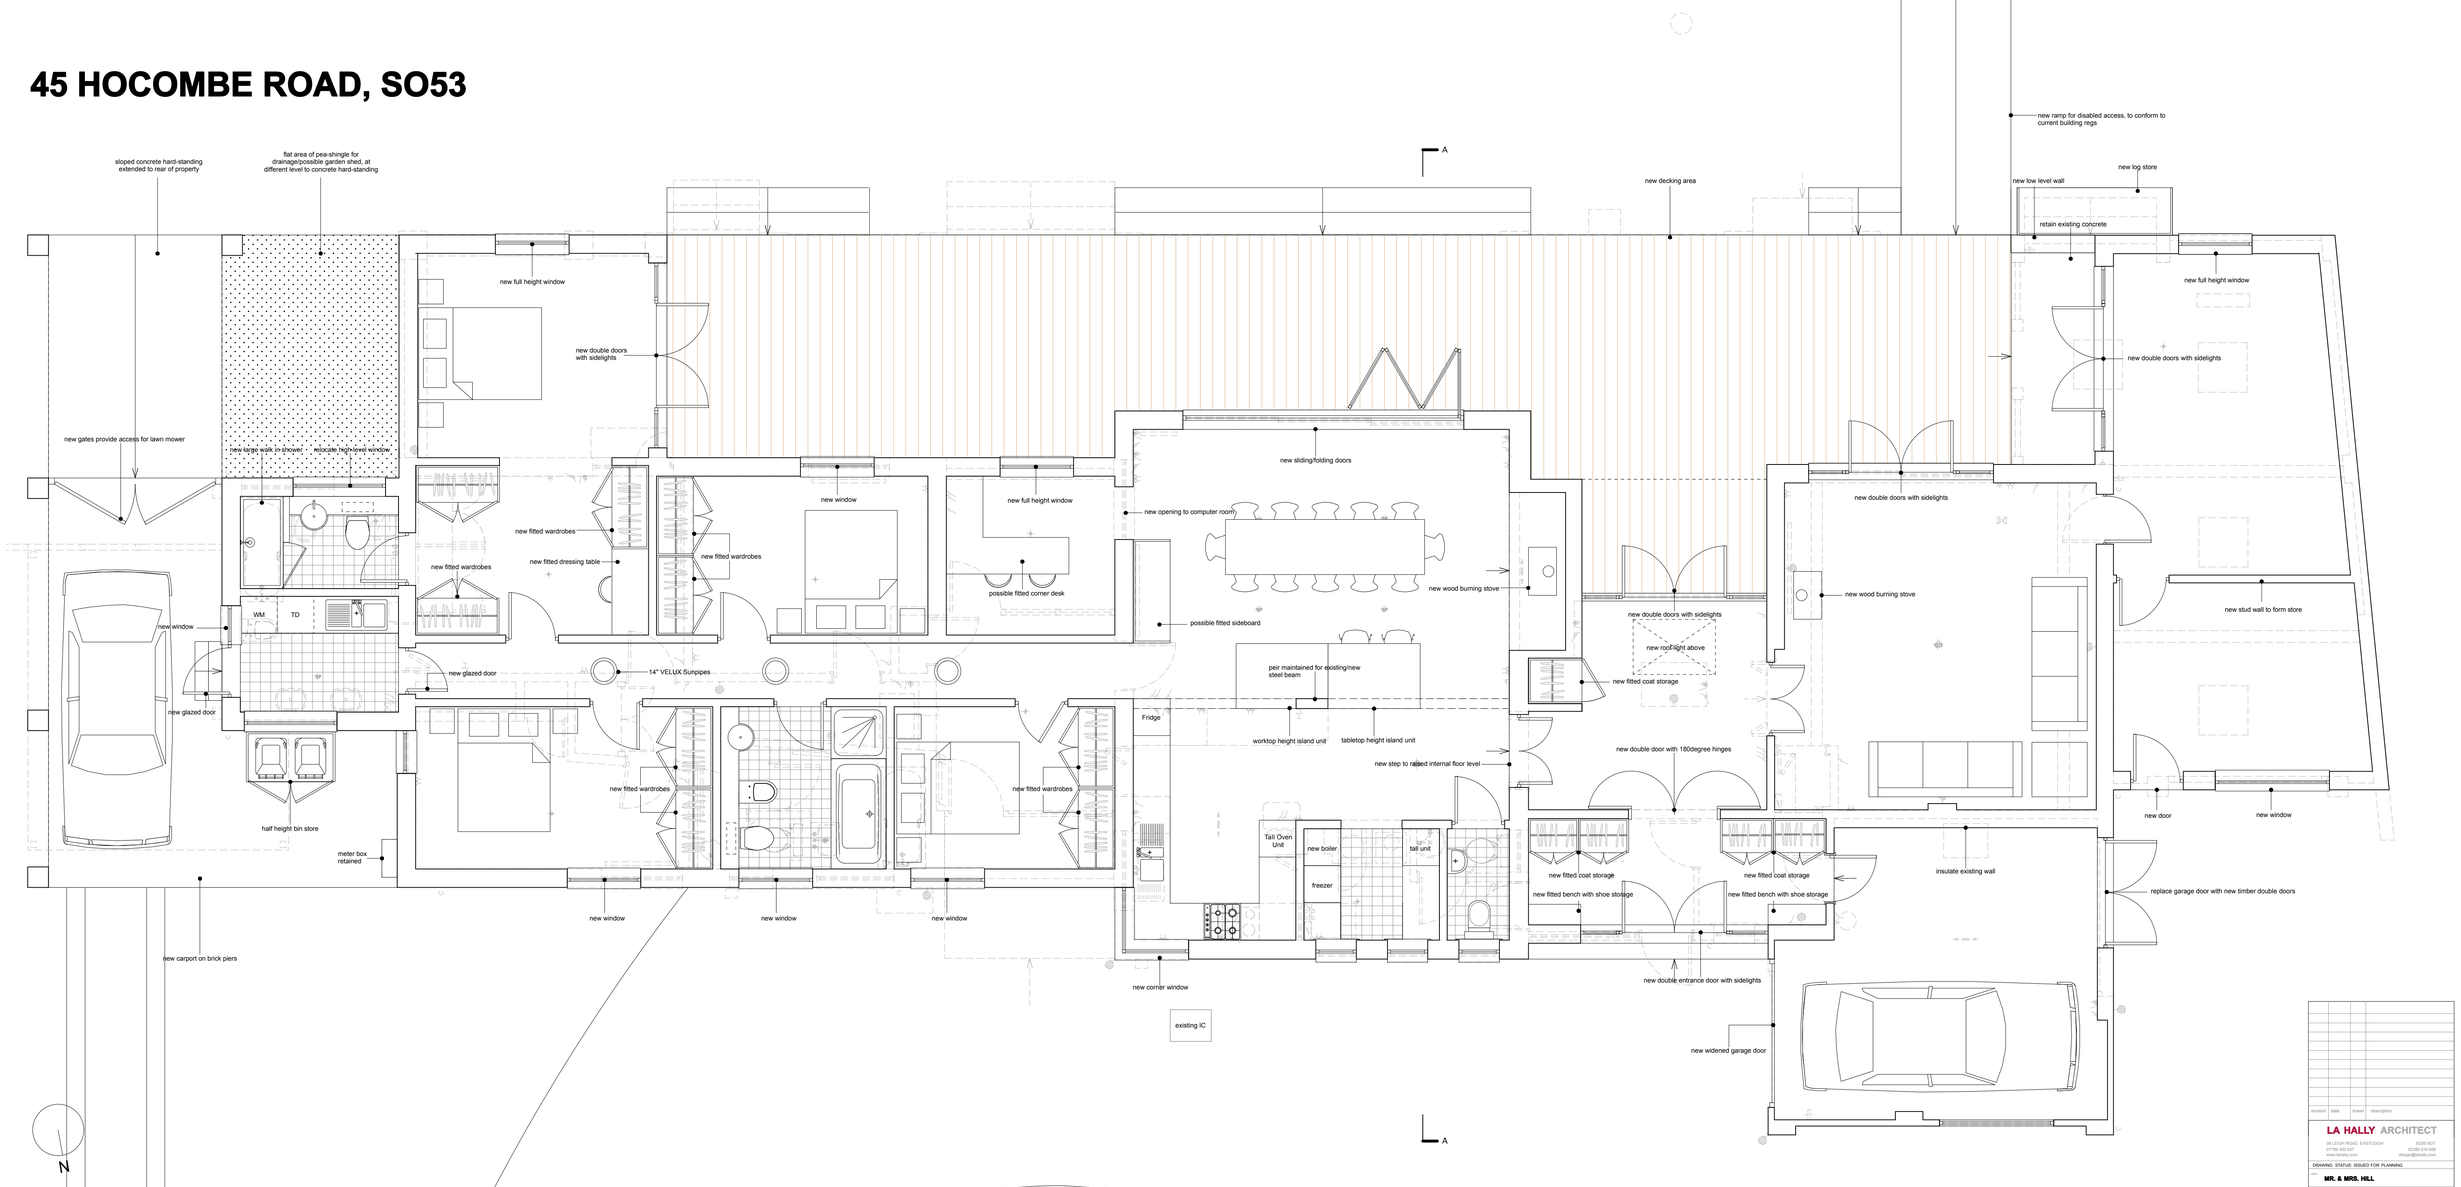

N.B. EXISTING DRIVEWAY SHOWN SCHEMTICALLY

GROUND FLOOR AS PROPOSED 1:50

revision	date	drawn	description

LA HALLY ARCHITECT
38 LEIGH ROAD EASTLEIGH SO50 9DT
07799 300 937 02380 618 698
www.lahally.com design@lahally.com

DRAWING STATUS: ISSUED FOR PLANNING

CLIENT: MR. & MRS. HILL

SITE: 45 HOCOMBE ROAD, SO53

DRAWING: GROUND FLOOR AS PROPOSED

DATE	DRAWN	SCALE	DRAWING NO.	REV.
APR 2012	ASA/APT	1:50 @ A1	285.PL.001	