

Existing Front Elevation



Existing Rear Elevation



Proposed Front Elevation



Proposed Rear Elevation

Drawing Notes:

The Copyright of this drawing belongs soley to BPS Design Consultants Ltd.

It should not be copied or reproduced without consent from BPS Design Consultants Ltd.

Written dimensions to take precedent over scaling the drawing. All dimensions to be checked and verified on site.

The Contractor shall take full responsibility for settingout. Any discrepancies should be highlighted immediately.

Workmanship and Materials shall comply with BS 8000 Parts 1-15.

All boundaries should be verified on site.

This drawing has been prepared for indicative purposes only.

Scale (Metres) 1:100 @ A1 Sheet.

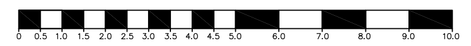

Scale (Metres) 1:500 @ A1 Sheet.





Existing Side Elevation

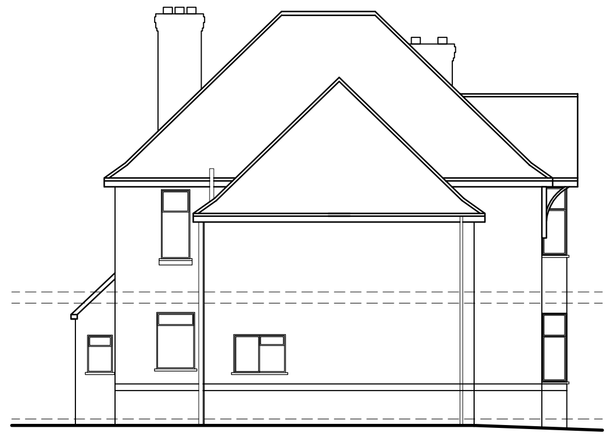

Existing Side Elevation



Proposed Side Elevation

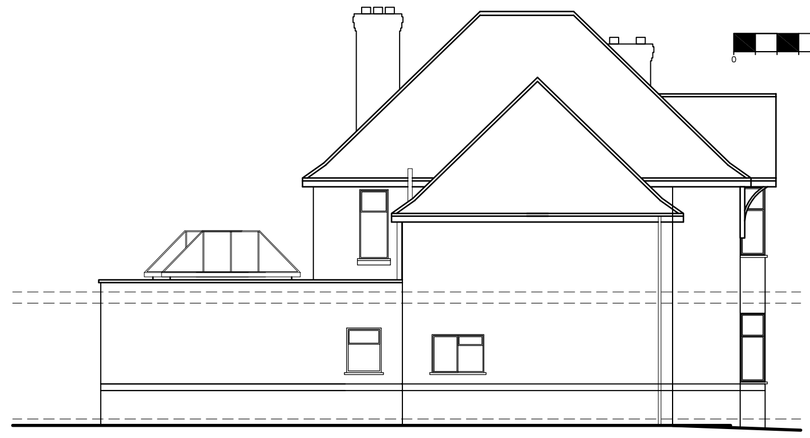

Proposed Side Elevation

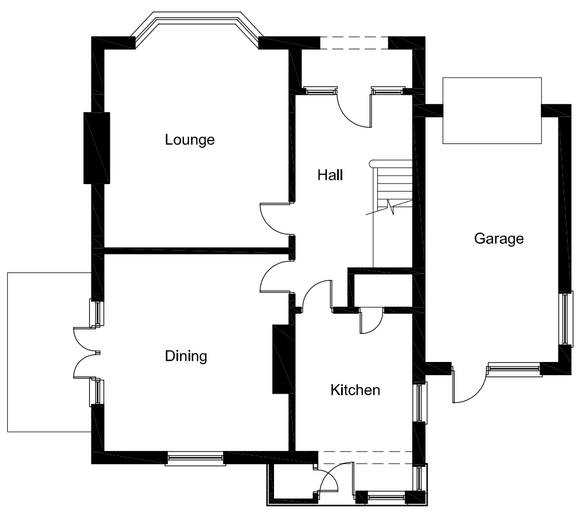

Existing Ground Floor Plan

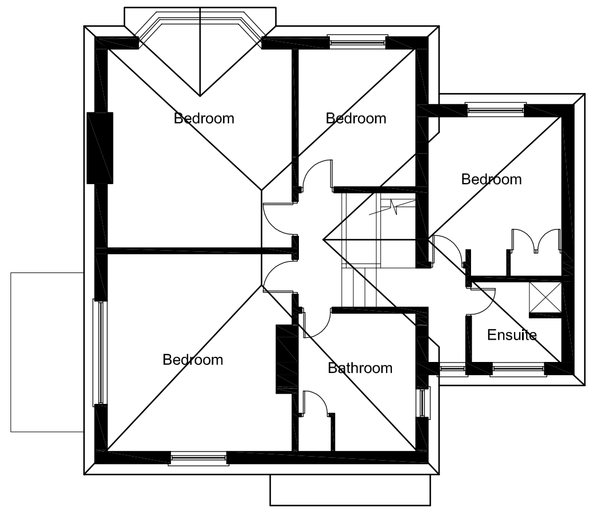

Existing First Floor Plan

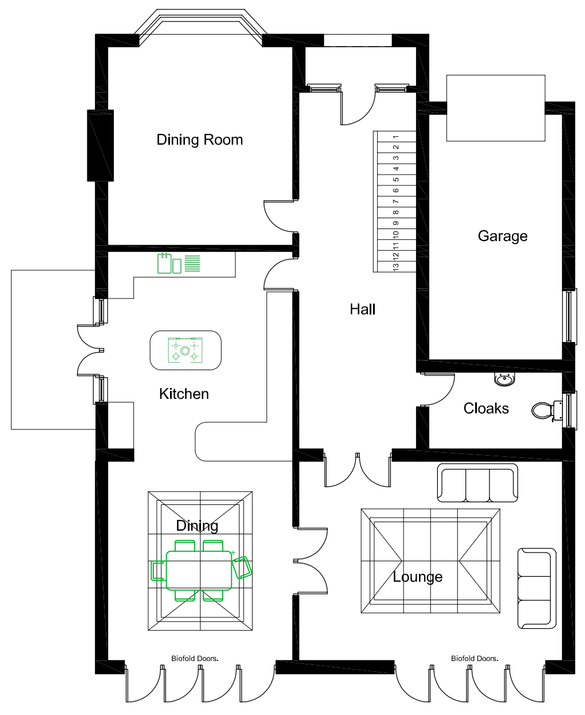

Proposed Ground Floor Plan

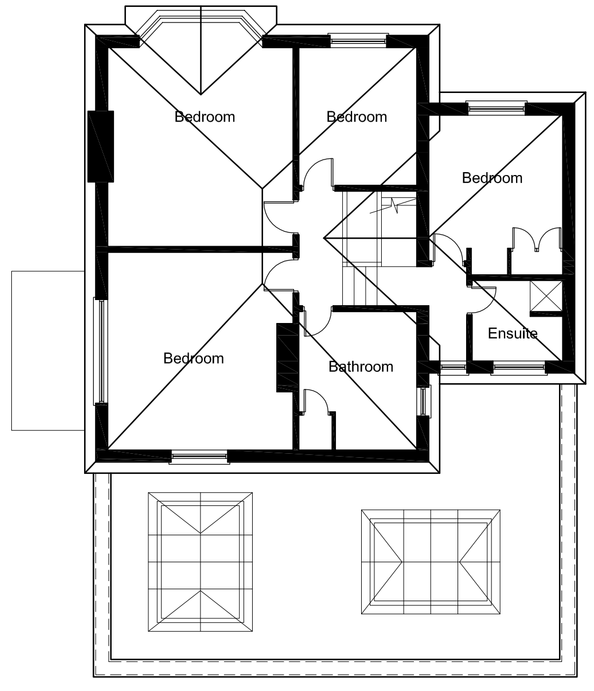

Proposed First Floor Plan

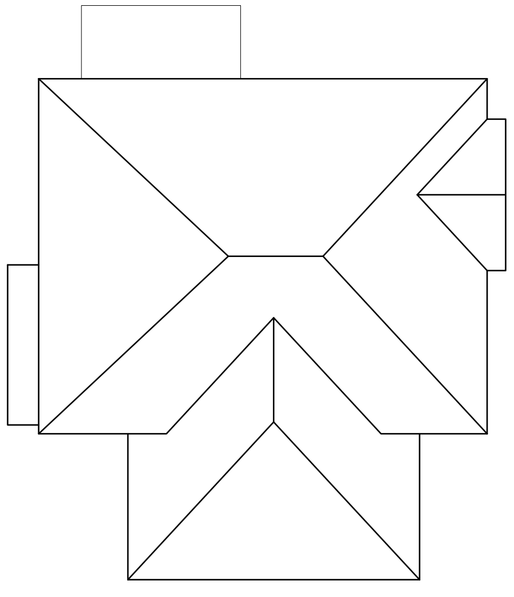

Existing Roof Plan

EXISTING ELEVATIONS AND PLANS 1:100

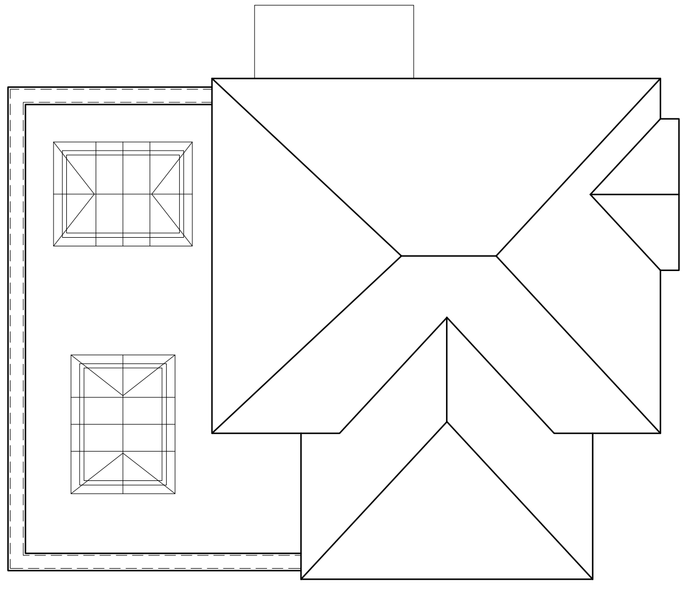

Proposed Roof Plan

PROPOSED ELEVATIONS AND PLANS 1:100

Revision:	Date:
-	

BPS Design Consultants Ltd
Seafields
Dodwell Lane
Bursledon
Southampton
SO31 1DJ

BPS CONSULTING
Building Design and Construction Consultants

Phone: 023 8040 4017
Email: enquiries@bps-consulting.co.uk
www.bps-consulting.co.uk

Project:	19 Mailbres Road Chandlers Ford Eastleigh	
Cllent:	Mr & Mrs Kelly	
Dwg Title:	Single Storey Proposals	
Dwg No: PL/01	Revlslon: -	
Date: Nov 2011	By: rjn	Scale: As Shown

The Copyright of this drawing belongs soley to BPS Design Consultants Ltd. It should not be copied or reproduced without consent from BPS Design Consultants Ltd.