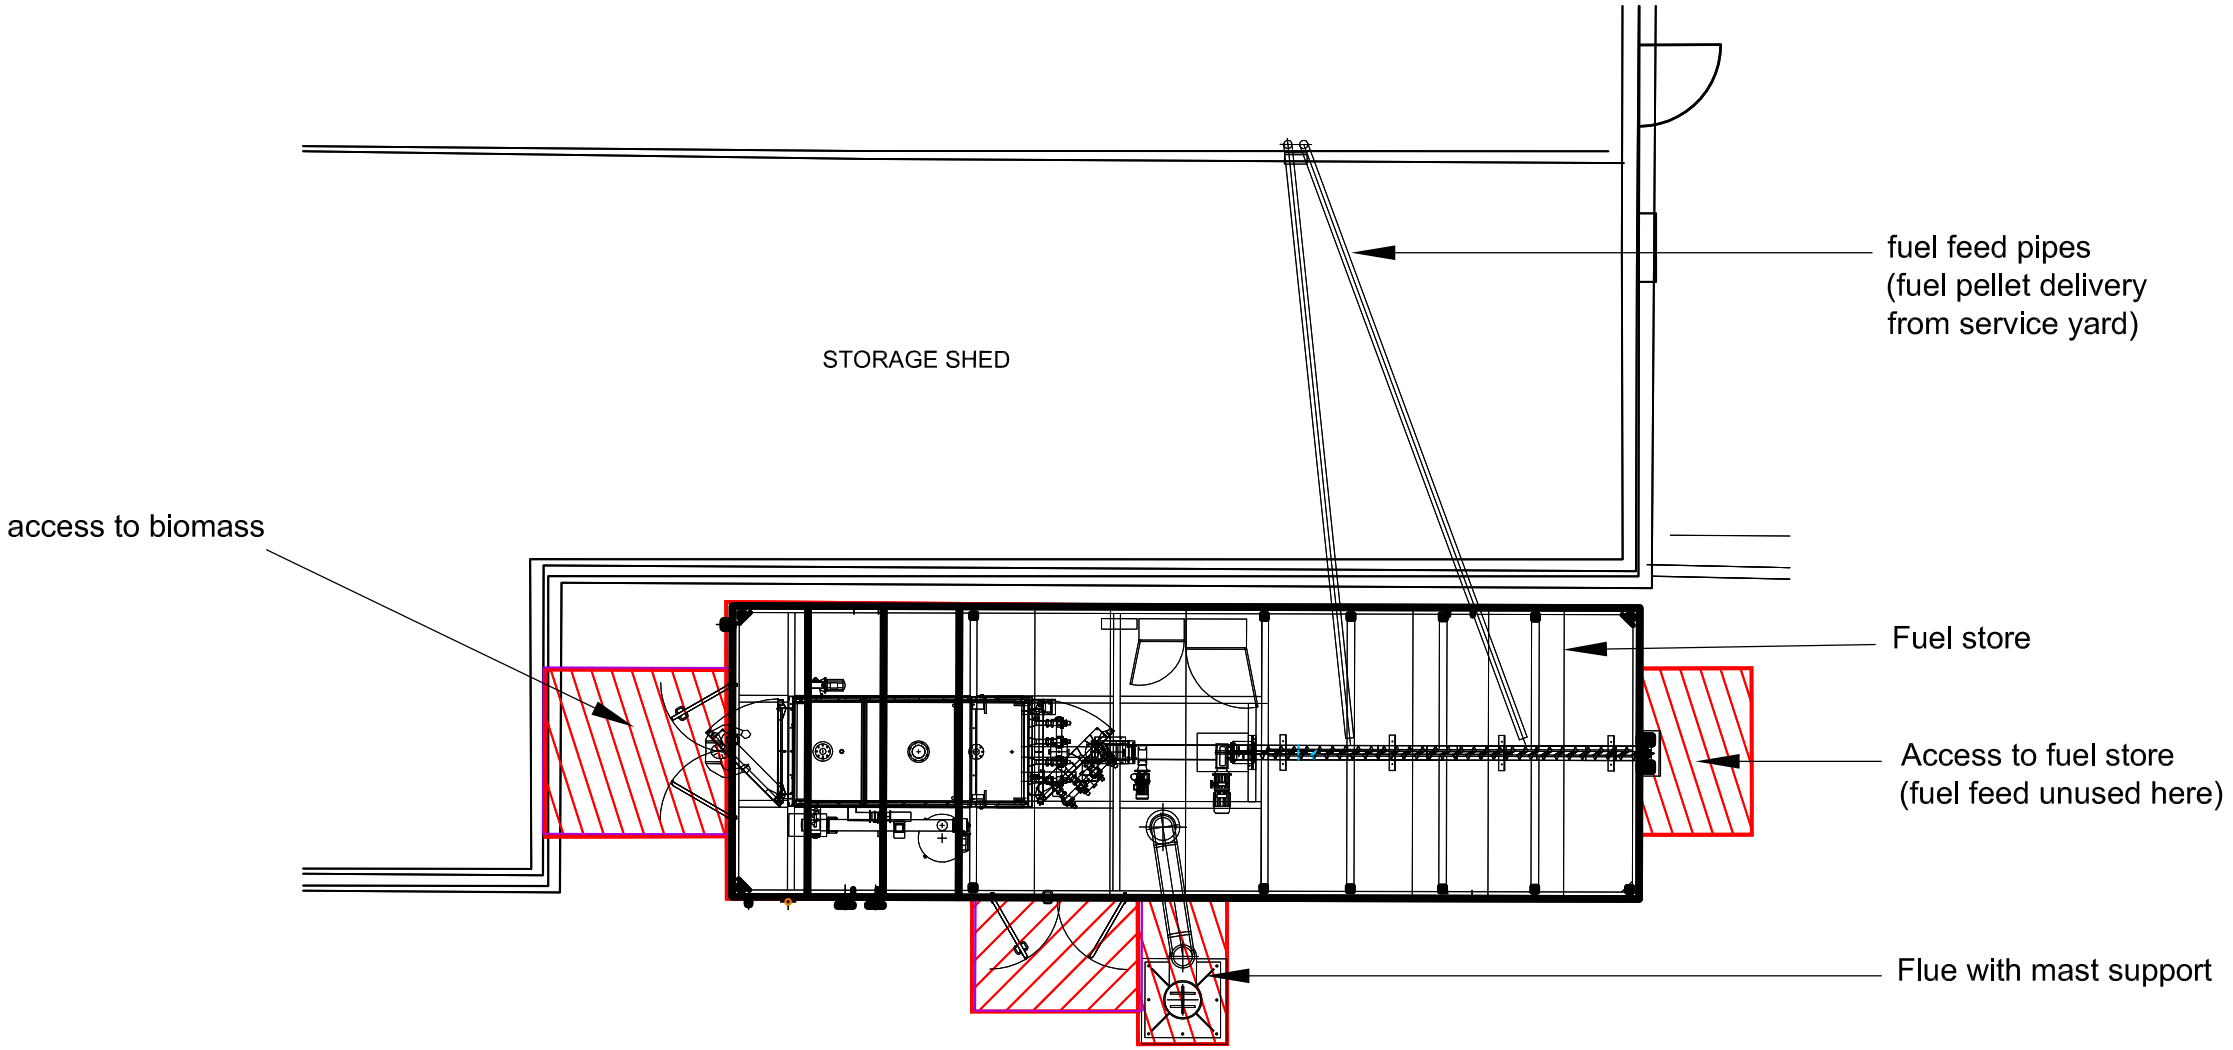

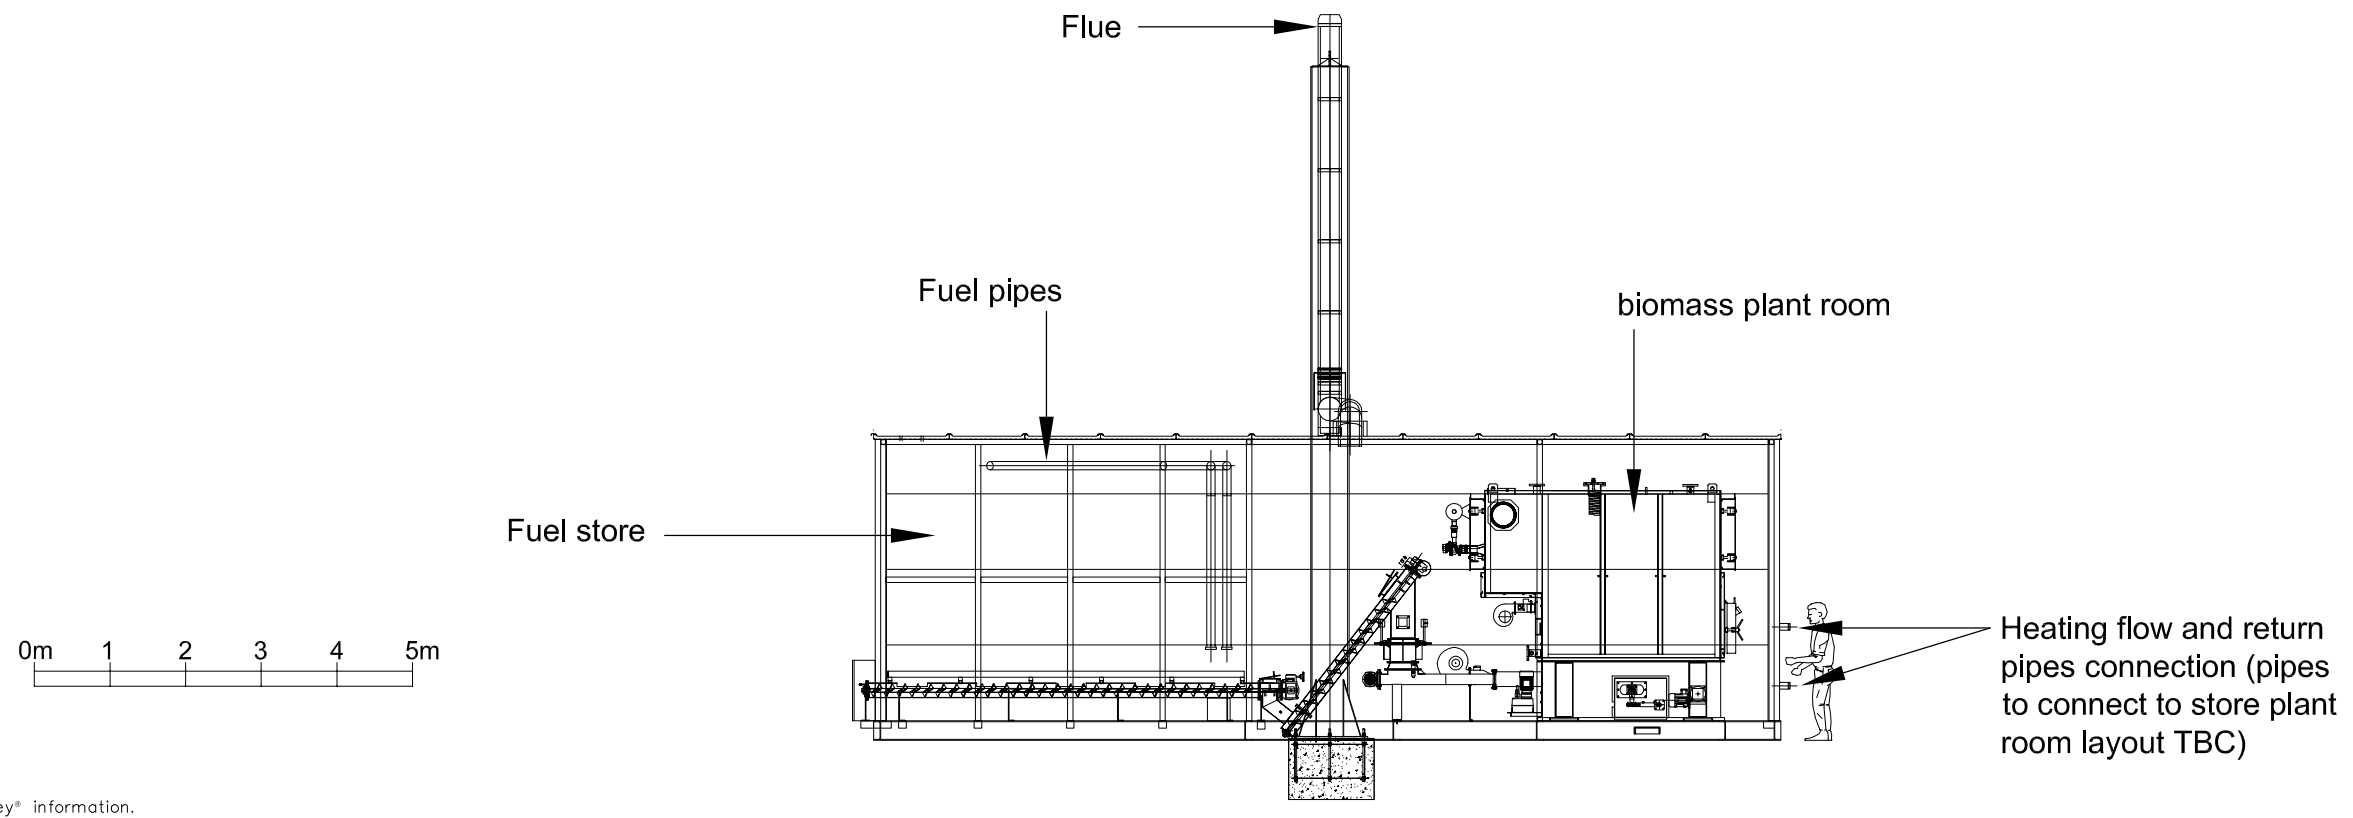

Ordnance Survey® information.
© Crown copyright. All rights reserved.
Licence number AR100007392

INFORMATION

REV		DATE	BY

CLIENT

Sainsbury's

PROJECT

Hedge End, Tollbar Way, Southampton SO30 2UH

DRAWING

Proposed Plan Details

CHQ PARTNERSHIP
Architects • Building Surveyors
CHQ Partnership Ltd.
Tannery House, 23 High Street
Baldock, Hertfordshire SG7 6BE
Telephone: (01462) 895110
Facsimile: (01462) 895099
Email: design@chq-architects.co.uk
www.chq-architects.co.uk

DATE 27.03.12	DRAWN LT
SCALE 1:100 @ A3	CHECKED

CHQ.11.9816-PL06