
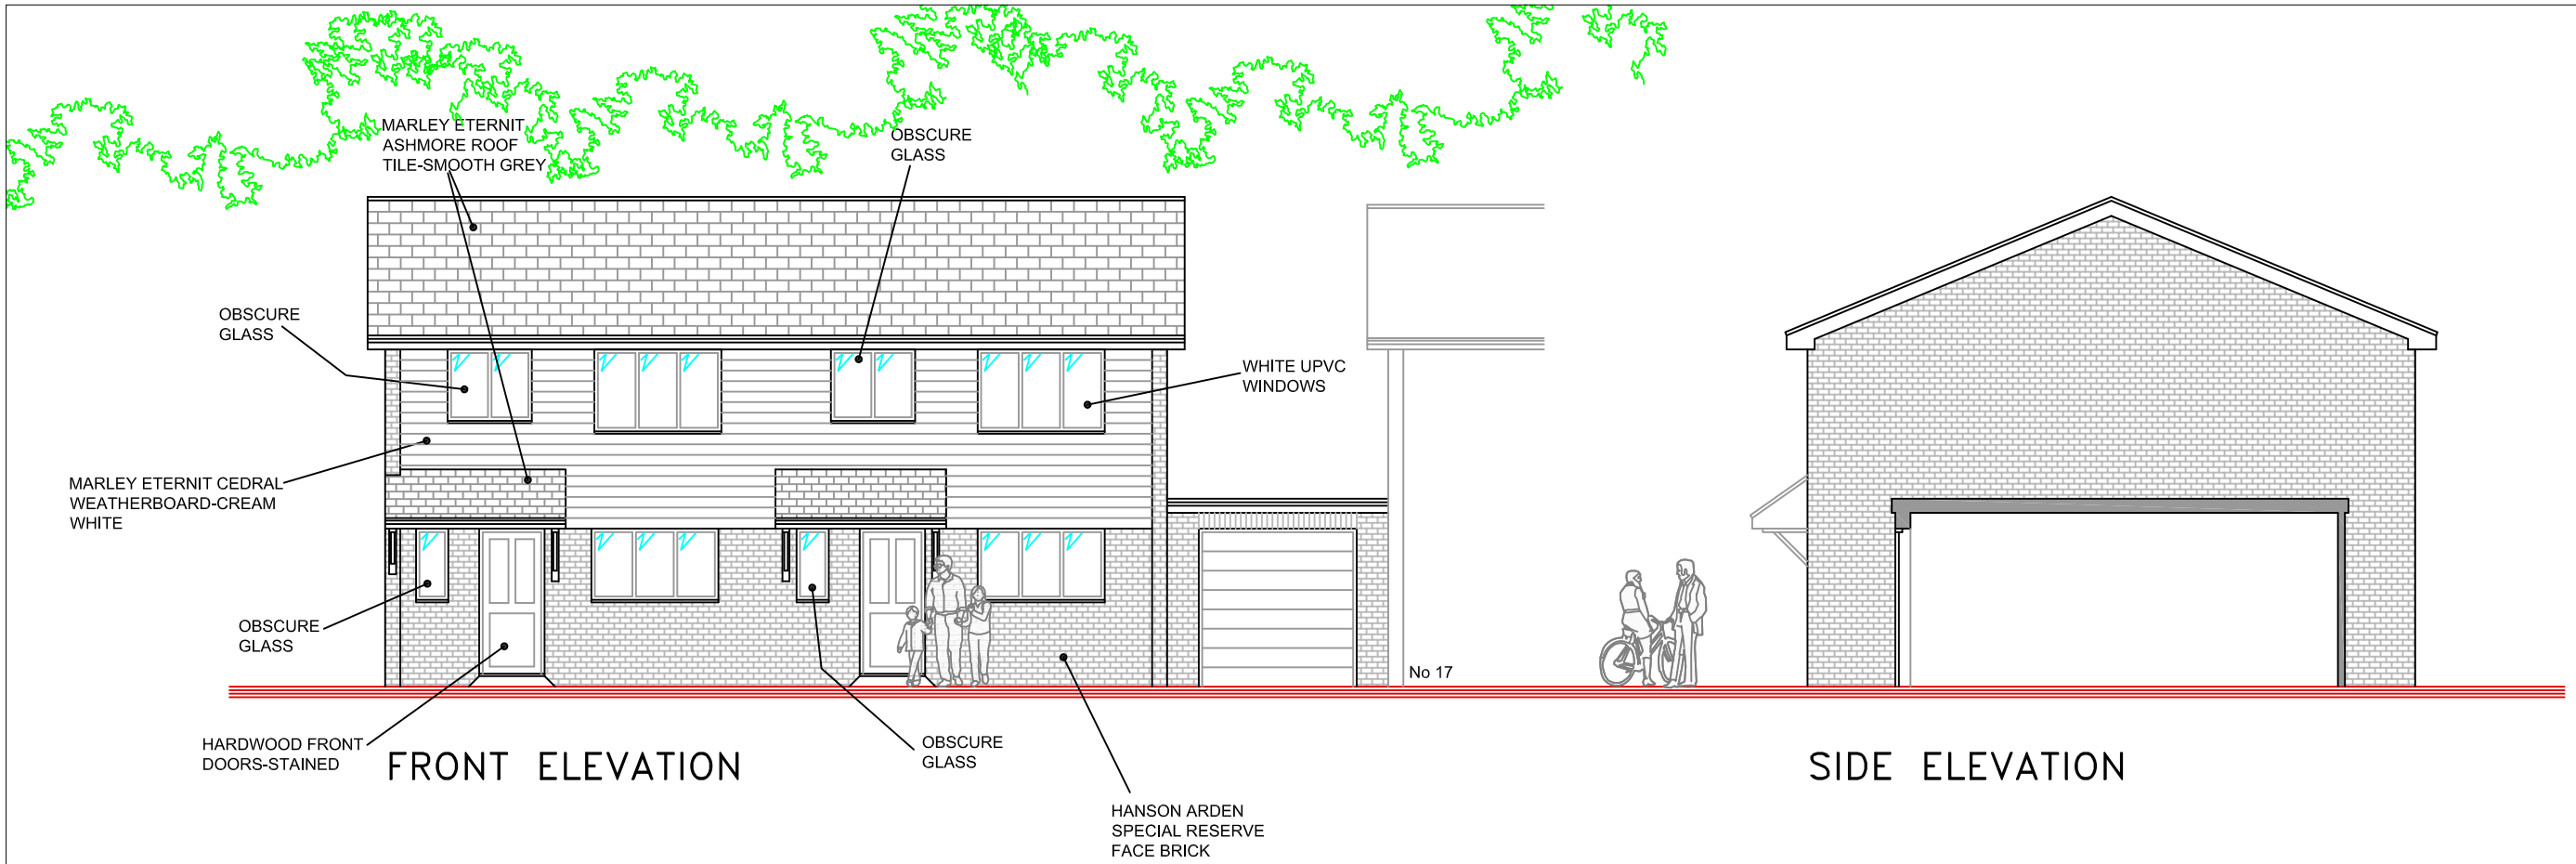


FRONT ELEVATION

SIDE ELEVATION

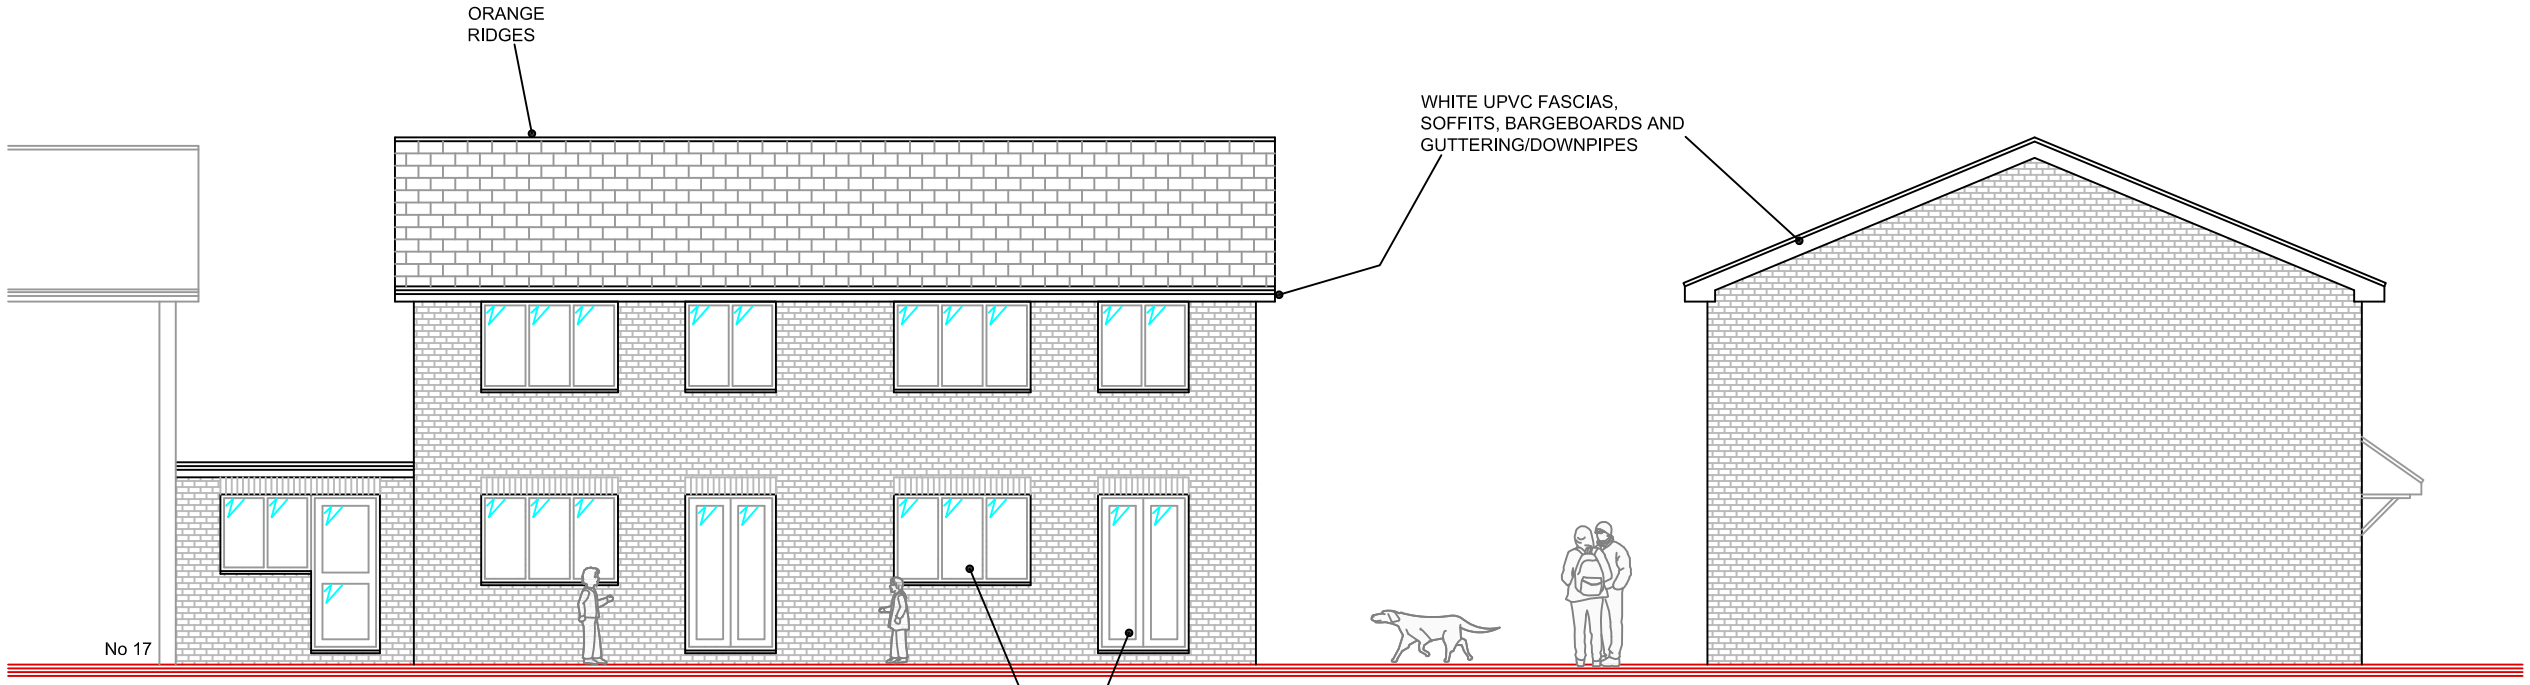

REAR ELEVATION

SIDE ELEVATION

1 0 1 2 3 4 5 6

Scale Bar – Metres

Drg.Title: ELEVATIONS (Dwellings)		Drg.No: 12/1780/P01
Client: BASCOMBE JOINERY	Location: LAND ADJ 17 HAZEL CLOSE CHANDLERS FORD	Rev: -
		Scale: 1:100 (A3)
		Drawn by: JSW

COPYRIGHT

JOHN S WARWICK
ARCHITECTURAL CONSULTANT
8 ST JOHNS GLEBE, ROWNHAMS, SOUTHAMPTON
HAMPSHIRE SO16 8AX - EMAIL designanddraw@aol.com
PHONE 023 8073 2405