Location Plan

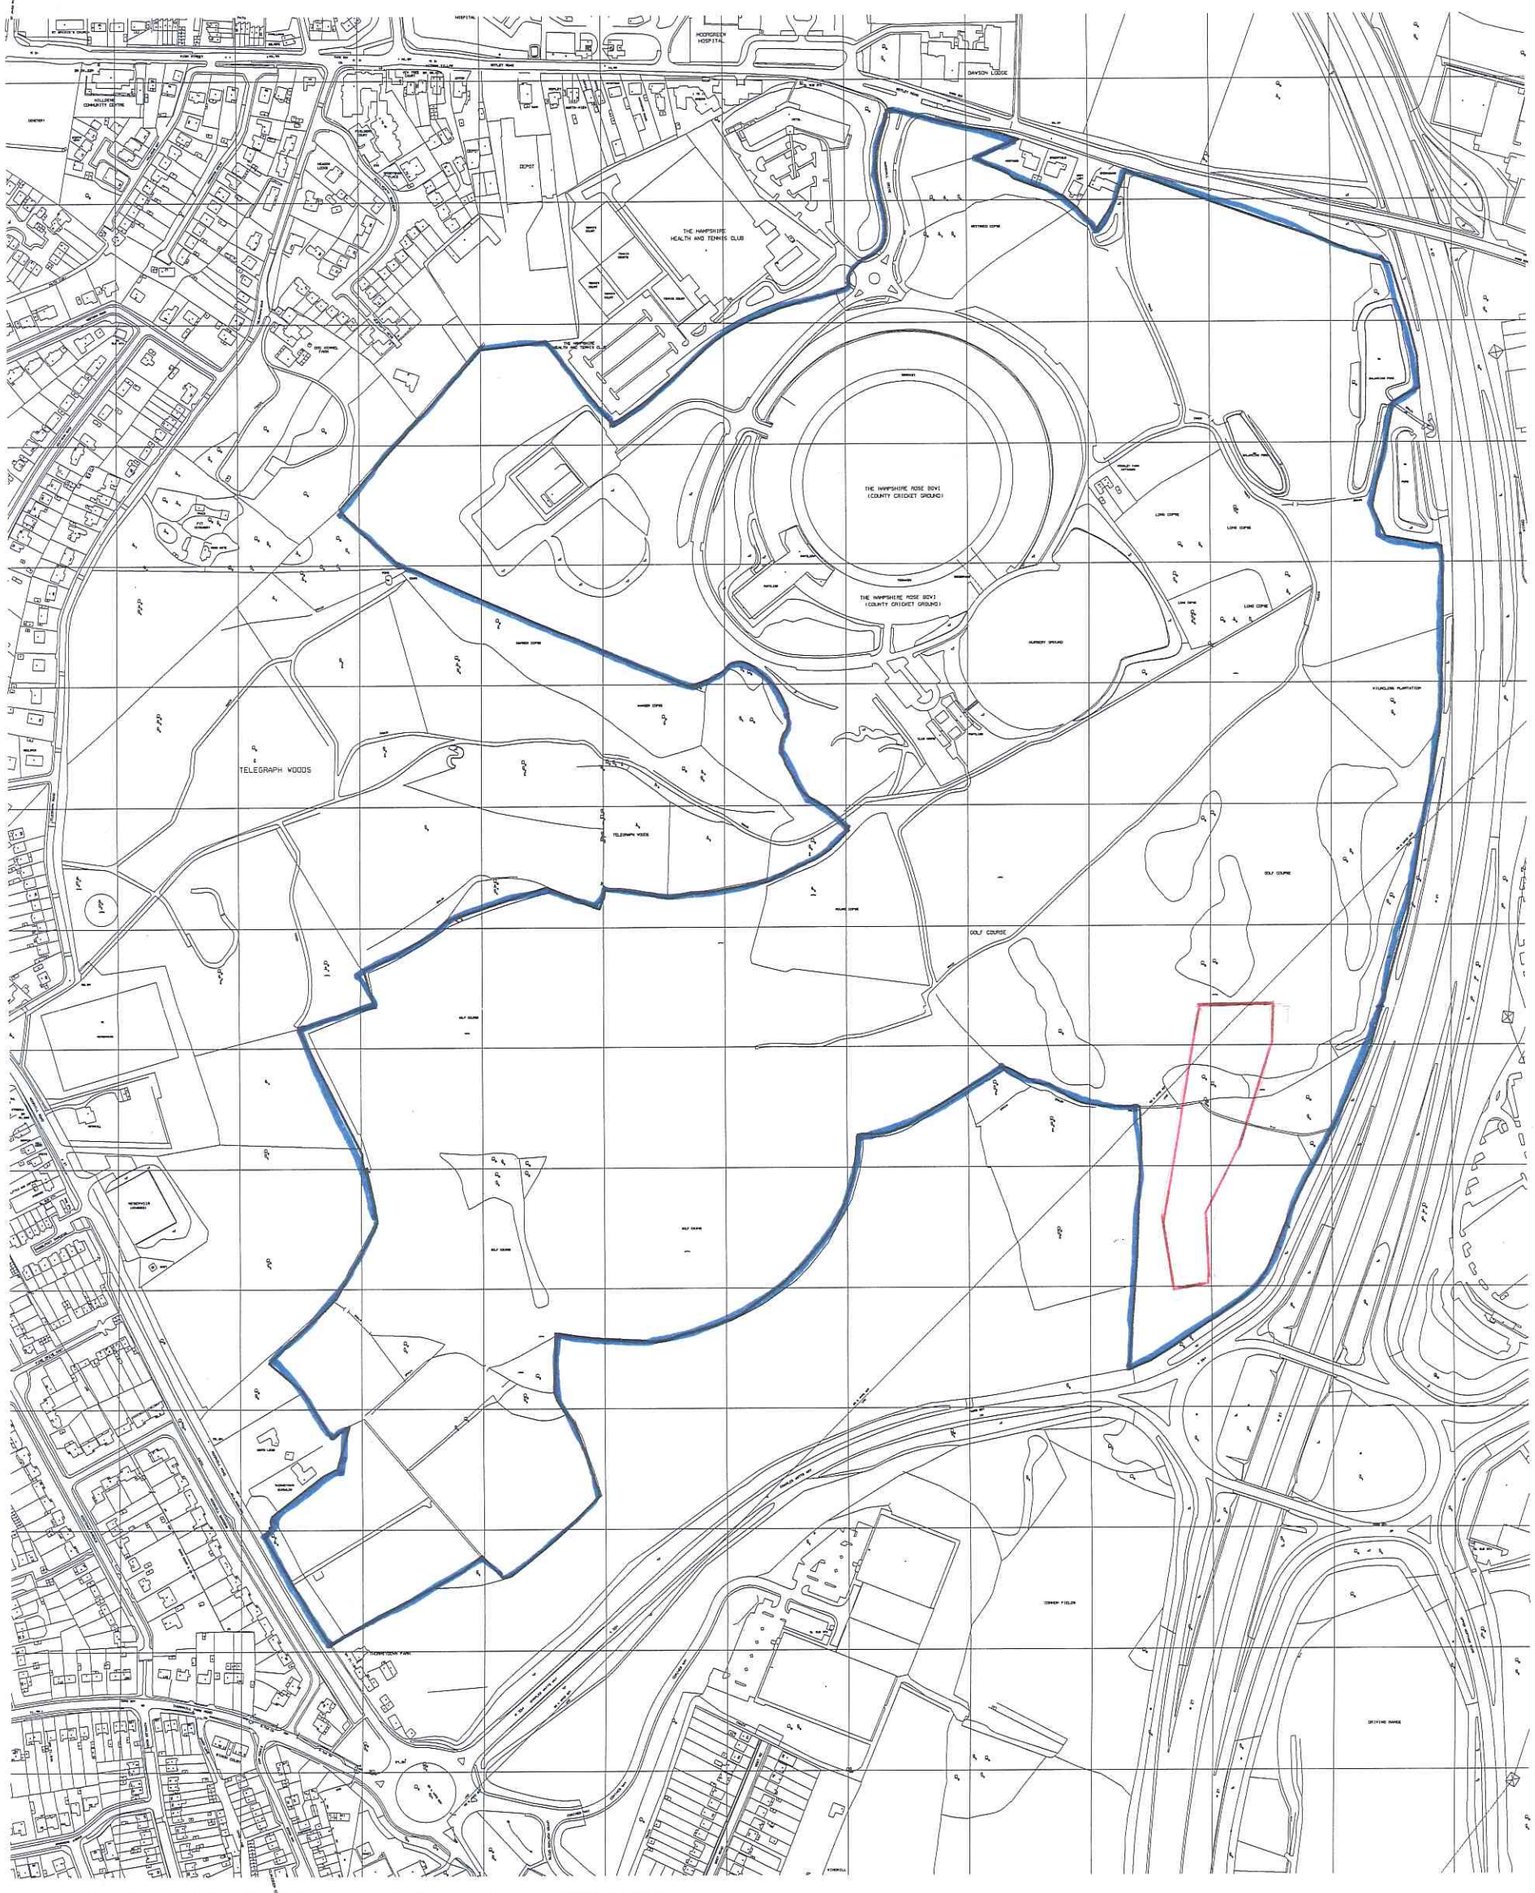

Crown Copyright 2007. All rights reserved. Licence Number 100020449

THE ROSE BOWL

KEYPLAN

NO	REVISION	DATE	INITIAL
A	Red Line Amended	27.11.07	NR
B	ISSUED FOR PLANNING	03/12/07	SC

JOB: ROSE BOWL HOTEL

DRAWING: Site Location Plan

SCALE: 1:5000 AT A3 | DATE: Nov 2007 | DRAWN: SC

DRAWING NO.: 9540/TP/101 | REV.: B

EPR ARCHITECTS
EPR Architects Limited
30 Millbank, London SW1P 4DU, UK
Tel +44 (0) 20 7932 7600,
Fax 0 20 7932 7801
www.epr.co.uk, architects@epr.co.uk

Q:\9540\Planchest\tp\TP101.dgn | 04/12/2007