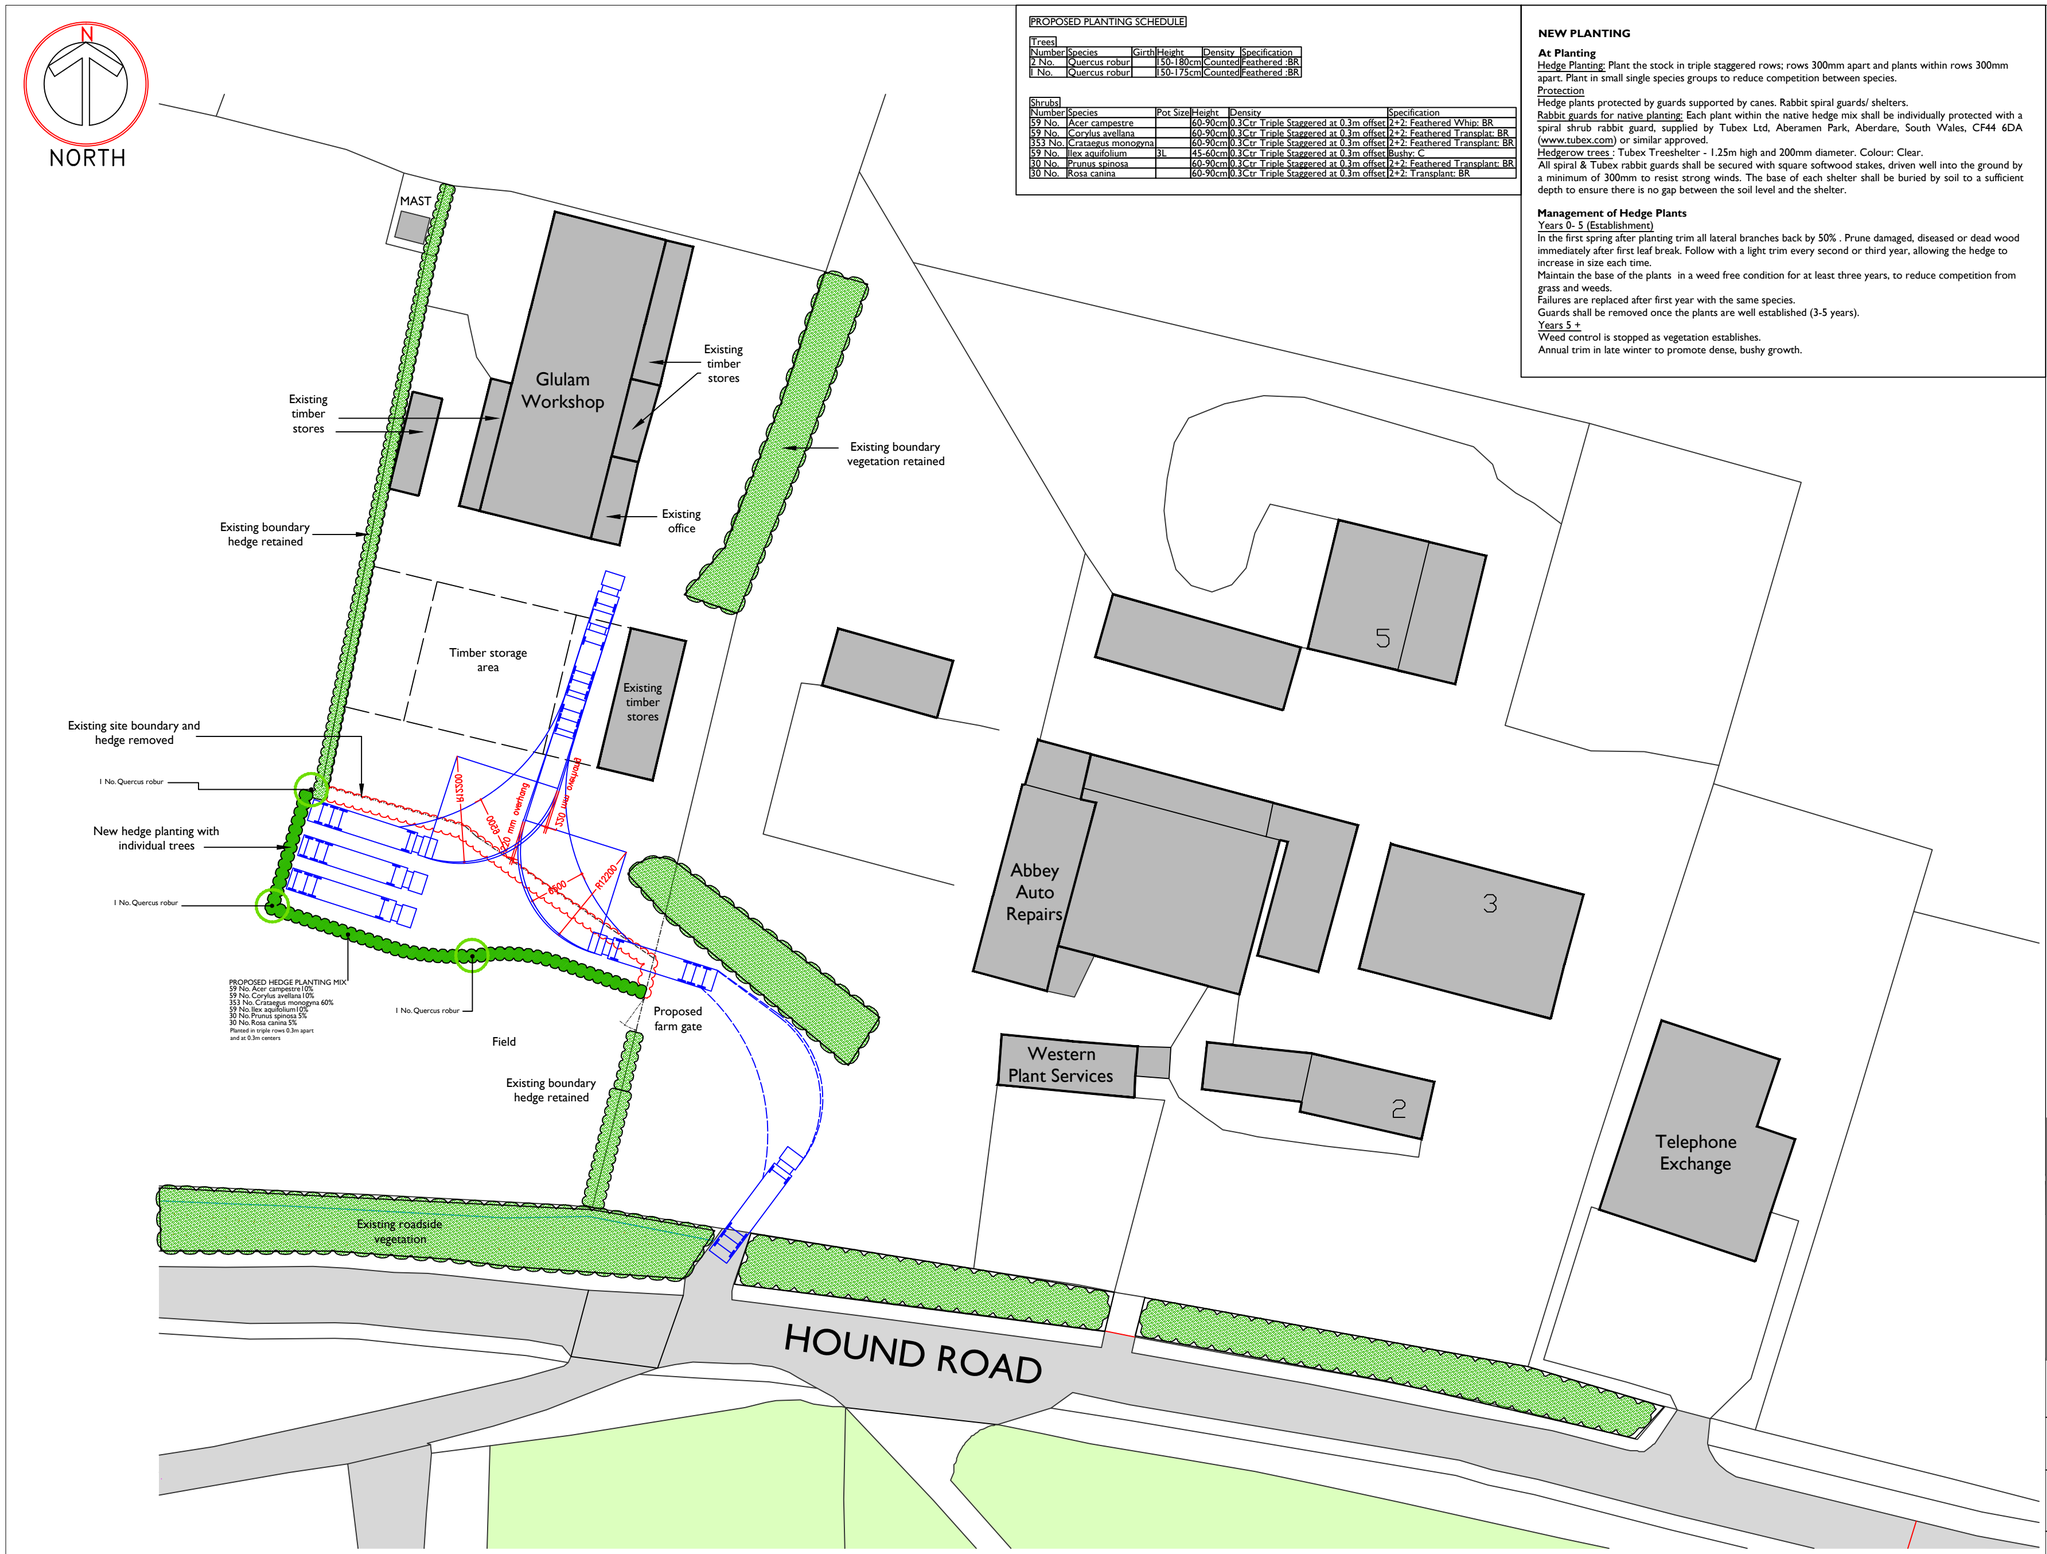

PROPOSED PLANTING SCHEDULE

Trees

Number	Species	Girth	Height	Density	Specification
2 No.	Quercus robur		150-180cm	Counted	Feathered :BR
1 No.	Quercus robur		150-175cm	Counted	Feathered :BR

Shrubs

Number	Species	Pot Size	Height	Density	Specification
59 No.	Acer campestre		60-90cm	0.3Ctr Triple Staggered at 0.3m offset	2+2: Feathered Whip: BR
59 No.	Corylus avellana		60-90cm	0.3Ctr Triple Staggered at 0.3m offset	2+2: Feathered Transplat: BR
353 No.	Crataegus monogyna		60-90cm	0.3Ctr Triple Staggered at 0.3m offset	2+2: Feathered Transplant: BR
59 No.	Ilex aquifolium	3L	45-60cm	0.3Ctr Triple Staggered at 0.3m offset	Bushy: C
30 No.	Prunus spinosa		60-90cm	0.3Ctr Triple Staggered at 0.3m offset	2+2: Feathered Transplant: BR
30 No.	Rosa canina		60-90cm	0.3Ctr Triple Staggered at 0.3m offset	2+2: Transplant: BR

NEW PLANTING

At Planting

Hedge Planting: Plant the stock in triple staggered rows; rows 300mm apart and plants within rows 300mm apart. Plant in small single species groups to reduce competition between species.

Protection

Hedge plants protected by guards supported by canes. Rabbit spiral guards/ shelters.

Rabbit guards for native planting: Each plant within the native hedge mix shall be individually protected with a spiral shrub rabbit guard, supplied by Tubex Ltd, Aberamen Park, Aberdare, South Wales, CF44 6DA (www.tubex.com) or similar approved.

Hedgerow trees : Tubex Treeshelter - 1.25m high and 200mm diameter. Colour: Clear.

All spiral & Tubex rabbit guards shall be secured with square softwood stakes, driven well into the ground by a minimum of 300mm to resist strong winds. The base of each shelter shall be buried by soil to a sufficient depth to ensure there is no gap between the soil level and the shelter.

Management of Hedge Plants

Years 0- 5 (Establishment)

In the first spring after planting trim all lateral branches back by 50% . Prune damaged, diseased or dead wood immediately after first leaf break. Follow with a light trim every second or third year, allowing the hedge to increase in size each time.

Maintain the base of the plants in a weed free condition for at least three years, to reduce competition from grass and weeds.

Failures are replaced after first year with the same species.

Guards shall be removed once the plants are well established (3-5 years).

Years 5 +

Weed control is stopped as vegetation establishes.

Annual trim in late winter to promote dense, bushy growth.

NOTES

This drawing is the property of Bradford-Smith Landscape Architect. It must not be copied or reproduced without written consent.

Only figured dimensions are to be taken from this drawing. All contractors must visit site and be responsible for taking and checking all dimensions related to the works shown on the drawing.

LEGEND

Existing vegetation retained

Existing boundary vegetation

PLANNING

A 6-02-2012 Added proposed planting & notes MS

BRADFORD-SMITH
LANDSCAPE ARCHITECT
5 THOROLD ROAD
FARNHAM
SURREY
GU9 7JY
TEL&FAX 01252 714607
EMAIL: mo.bradsmith@virgin.net

Project
Hound Farm, Hound Road, Hamble

Client
Hound Farm Partnership

Drawing Title
Existing Plan with Proposed Layout

Scale	Date	Drawn
1:500 @ A2	**January 2012**	**MS**

Drawing No. **378-05** Revision **A**

- [ ] Preliminary
- [x] Issued for Planning Approval
- [ ] Issued for Construction
- [ ] Issued for Design/Information
- [ ] Issued for Tender
- [ ] As Built

Ordnance Survey @ Crown Copyright. All rights reserved Licence Number 100037566