


BACK ELEVATION
SCALE 1:100

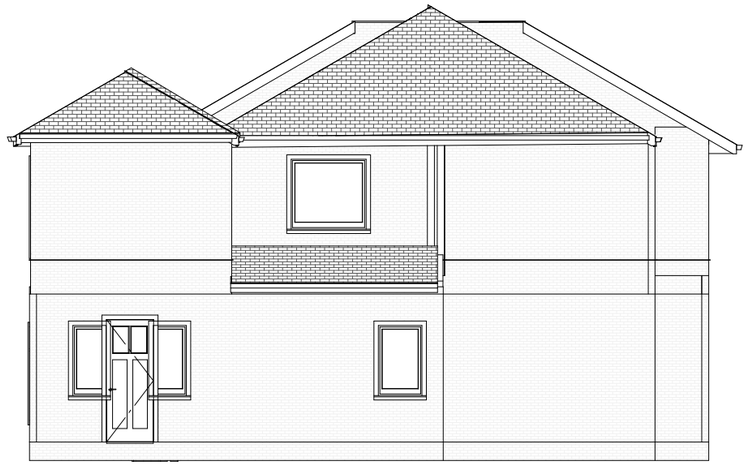

WEST ELEVATION (adjoining property)
SCALE 1:100



FRONT ELEVATION
Scale 1:100



SIDE ELEVATION
Scale 1:100

NO.	DESCRIPTION	BY	DATE

SHEET TITLE:
First Floor Extension
Addition of Office space

PROJECT DESCRIPTION:
Walji & Co
50 Leigh Road, Eastleigh SO50 9DT
First Floor Extension

DRAWINGS PROVIDED BY:
Hamid Samiy
hamidsamiy@aol.com
Tel: 07976 727761

DATE:
2011/12/29

SCALE:

SHEET:
A-4