0 .5 1 2 3 4 5

Scale Metres 1:50

0 1 2 3 4 5 6 7 8 9 10

Scale Metres 1:100

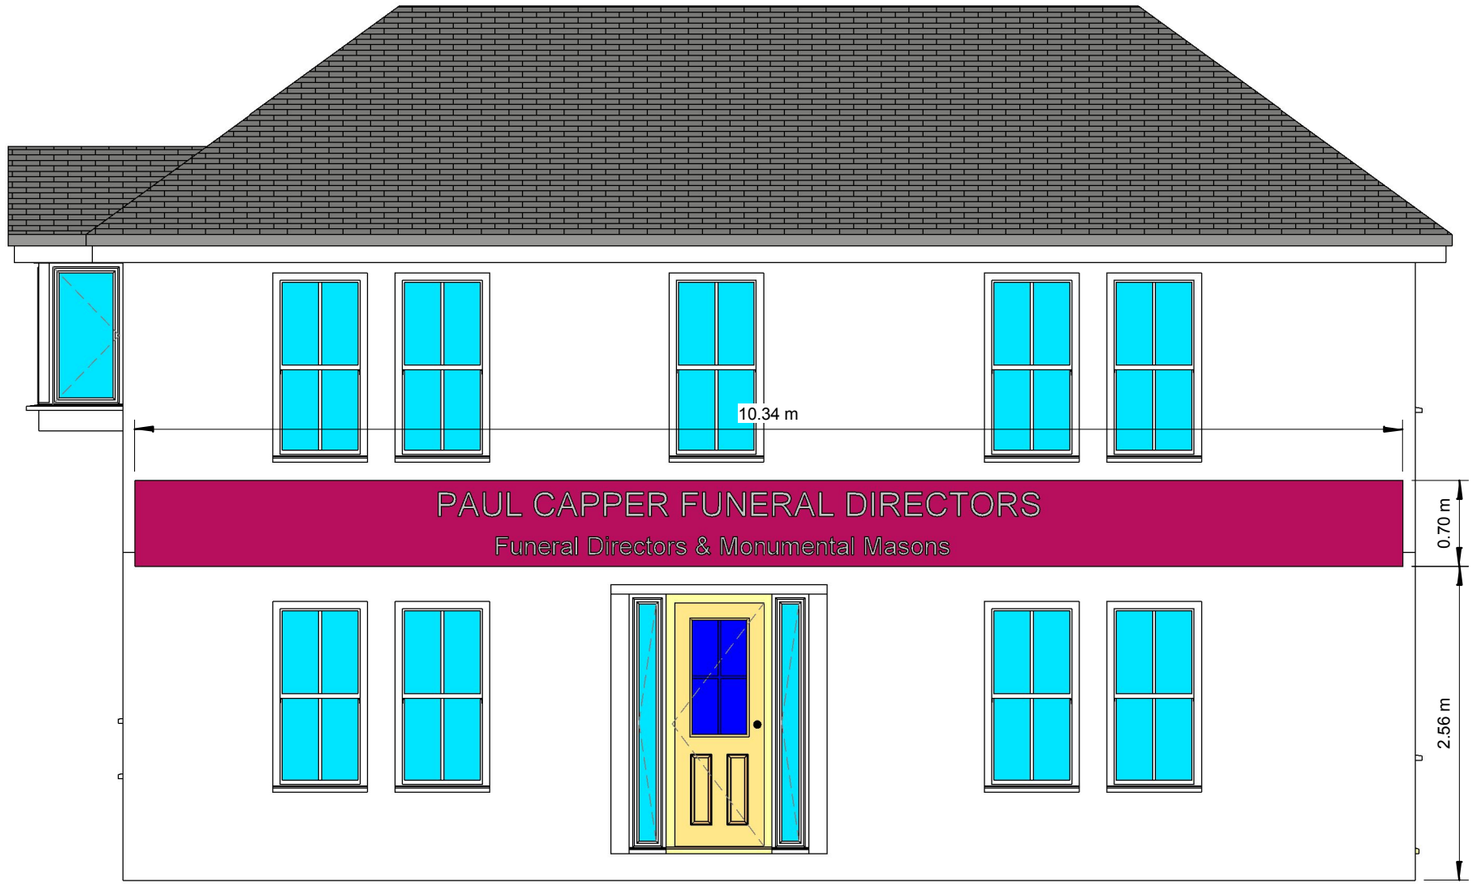

1 Proposed Front Elevation

1 : 50

Client/Property Address

MR J FINNEGAN
32 ST JOHNS ROAD
HEDGE END
SOUTHAMPTON
SO30 4AG

Drawing Title

SIGNAGE APPLICATION

Drawing Contents

FRONT ELEVATION

Drawing Number	021-FINNEGAN-SA-22110-A3
Revision Number	
Date	17th November 2011
Drawn By	MKU
Scale	1:50

Utilities/Highways/Environment: It is the responsibility of the client or their contractor to liase with the Utility providers, Highway Authorities and Environment Agency to ensure that all approvals are in place unless Unsted Design have been given written instuctions to act on your behalf.

Copyright: The copyright for this drawing remains the property of Unsted Design. It cannot be copied, altered or reproduced in any form without the consent of Unsted Design. It cannot be passed to a third party without the written consent of Unsted Design.

Dimensions: All dimensions to be checked on site prior to the comencement of any work. Do not scale from this drawing for construction purposes.

Party Wall Agreements: It is the sole responsibility of the building owner or their contractor to draw up any agreements or notices required to comply with the Party Wall Act. This drawing does not guarantee the position of the boundary.

Drawings by:

unsted design

3D Computer Aided Architectural Design

16 Hazel Close,
Chandlers Ford
Eastleigh
SO53 5RF

Tel: 02380274720
Fax: 02380274720
Mobile: 07747032783
Email: mku@UnstedDesign.co.uk
Web Site www.UnstedDesign.co.uk