


Existing Front Elevation (North East)



Existing Side Elevation (North West)



Existing Rear Elevation (South West)

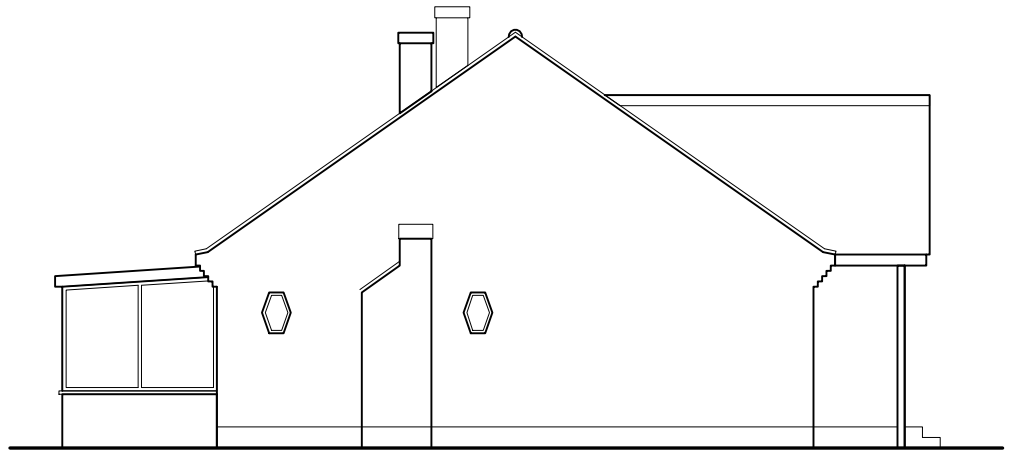

Existing Rear Elevation (South East)

0 1 2 3 4 5m

Scale 1:100

NOTES

© Copyright Reserved

1. This drawing is the copyright of ABC Designs Ltd. It may not be copied, altered or reproduced in any way whatsoever neither passed to a third party without their written authority.
2. Dimensions to be checked on site prior to commencing any work. Any discrepancies should be reported to the project designer immediately.
3. Please do not scale these drawings.
4. If in doubt ask.

Rev.	Description	Date	By	Ch

Drawing Status:

14 Ruby Close
Totton
Southampton
Hampshire
SO40 2BF

abc designs

Office 02380 871104
Email mark@abc-designs.co.uk
Web www.abc-designs.co.uk

Client: Mr. & Mrs. H. Rau

Project: 9 Kendal Close
Chandler's Ford
Hampshire
SO53 1EG.

Drawing: Existing Elevations

Drawn	Scale @ A3	Checked	Date
Mc	1:100	.	14.11.11

Drawing no. 1013-PL13

Revision .