Merdon Junior School

11

10

Kendale Close

4

Proposed Extension

The Site

9

Removed Conservatory

8

7

6

PROPOSED SITE PLAN - 1:250

0 5 10 15 20m

Scale 1:250

NOTES


© Copyright Reserved

1. This drawing is the copyright of ABC Designs Ltd. It may not be copied, altered or reproduced in any way whatsoever neither passed to a third party without their written authority.
2. Dimensions to be checked on site prior to commencing any work. Any discrepancies should be reported to the project designer immediately.
3. Please do not scale these drawings.
4. If in doubt ask.

N

Summer Sun

Winter Sun

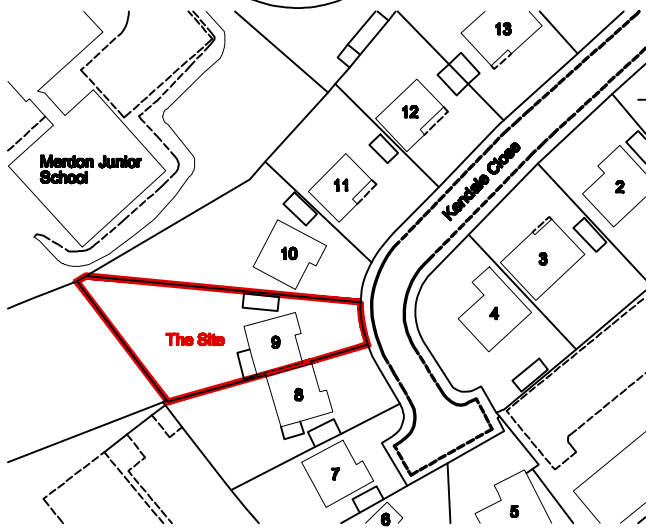

Ordnance Survey (c) Crown Copyright 2010. All rights reserved. Licence number 100020449

LOCATION PLAN - 1:1250

0 10 20 30 40

Scale 1:1250

Rev.	Description	Date	By	Ch

Drawing Status:

14 Ruby Close
Totton
Southampton
Hampshire
SO40 2BF

abc designs

Office 02380 871104
Email mark@abc-designs.co.uk
Web www.abc-designs.co.uk

Client: Mr. & Mrs. H. Rau

Project: 9 Kendal Close
Chandler's Ford
Hampshire
SO53 1EG.

Drawing: Existing Site and Location Plans

Drawn	Scale @ A3	Checked	Date
Mc	1:250 1:1250	.	14.11.11

Drawing no. 1013-PL11

Revision .