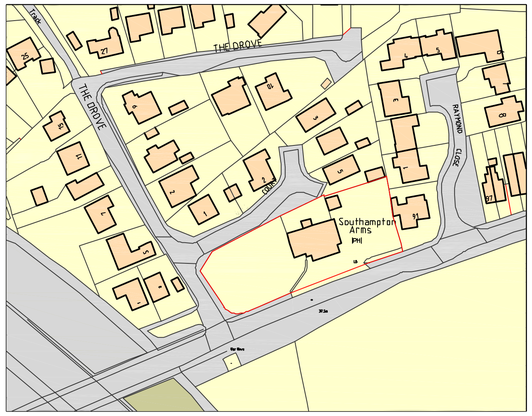

Ordnance Survey (c) Crown Copyright 2010. All rights reserved. Licence number 100020449

Site Location Plan

scale 1:1250

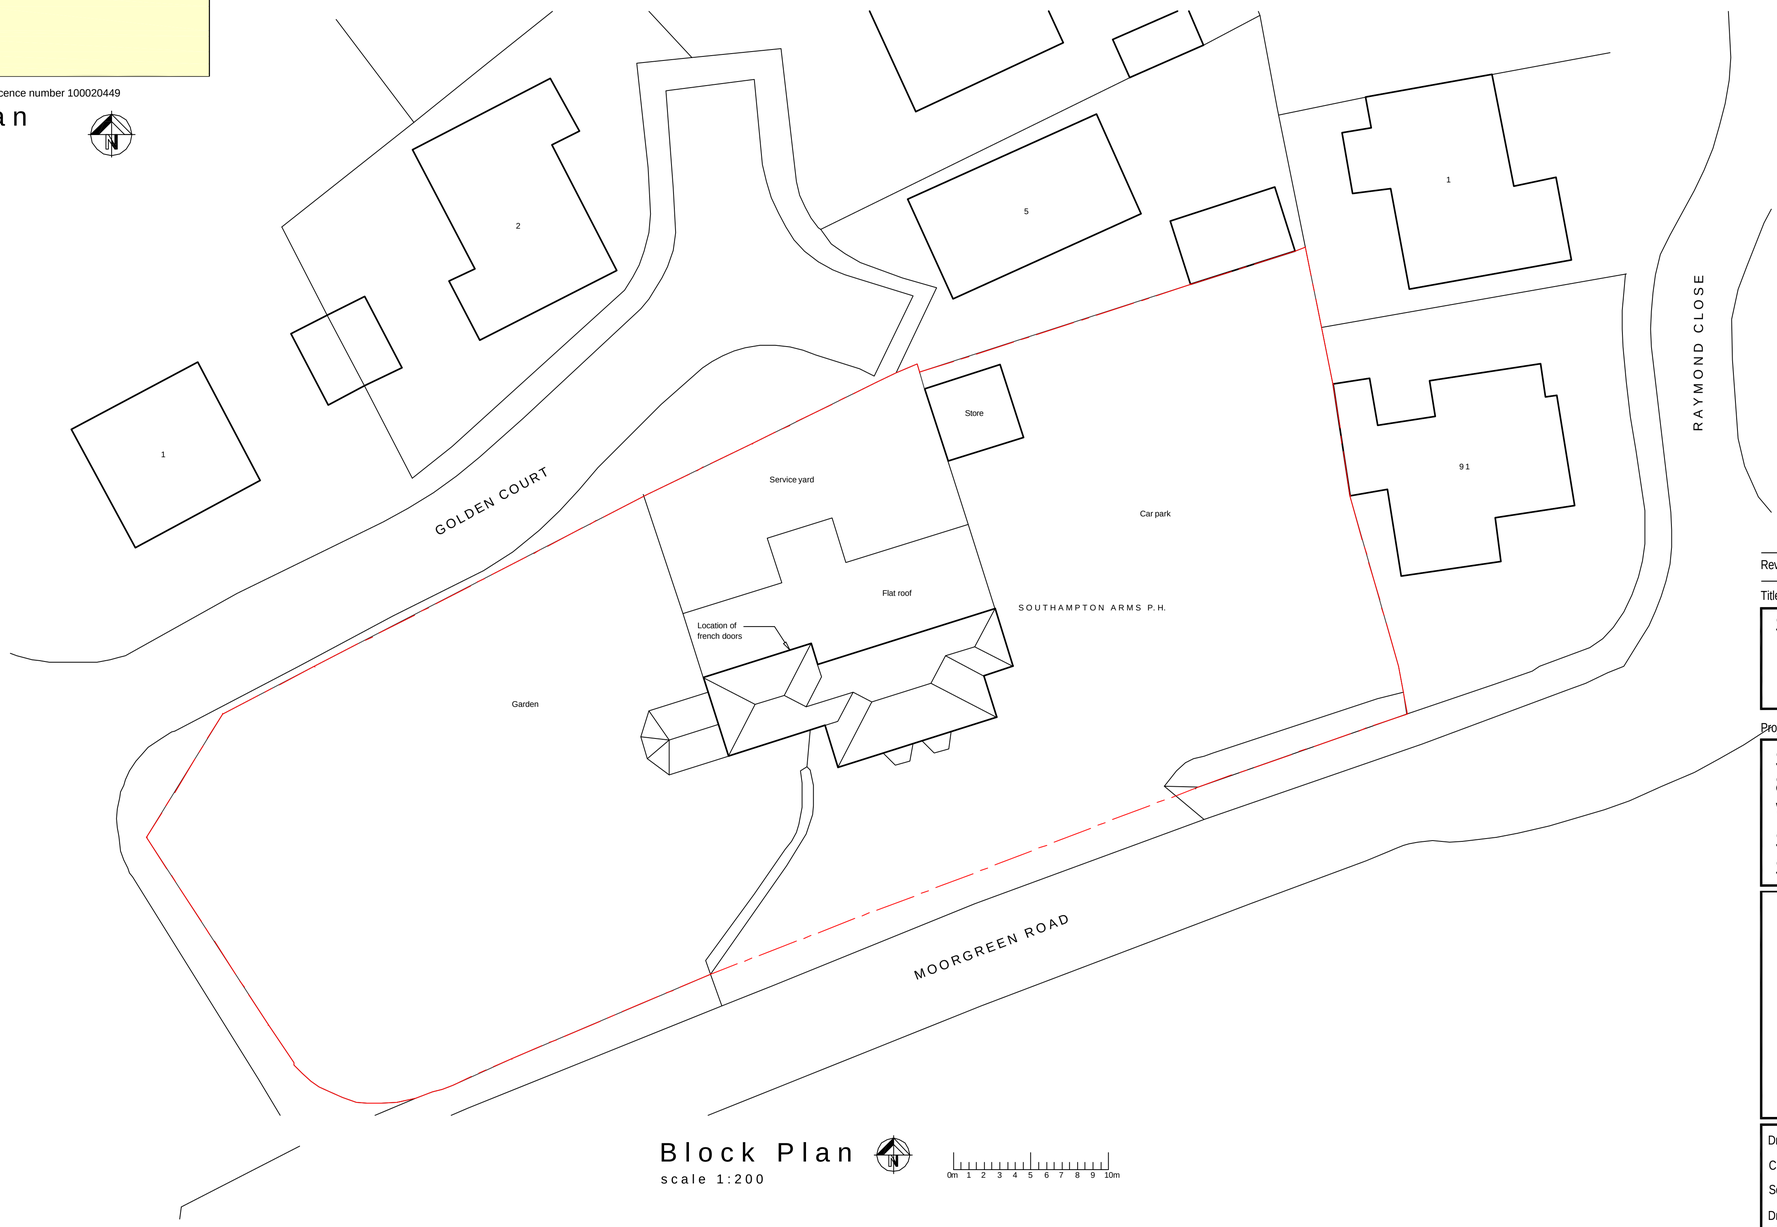

Block Plan

scale 1:200

0m 1 2 3 4 5 6 7 8 9 10m

General Notes:

This drawing is the copyright of N & J Design Limited and may not be copied in whole or in part without prior permission.

It is the clients/developers responsibility to ensure all relevant approvals are in place and conditions satisfied prior to commencement of works, including, but not limited to:
The Party Wall etc Act 1996
Local Authority Planning Consent
Highways (Road opening permit)
Local Water Authority
Building Regulations (Local Authority, NHBC etc)
Environment Agency

Rev: Date: Description:

Title:

Site Plans

Project:

Southampton Arms
89 Moorgreen Road
West End
Southampton
SO30 2HG

N&J architectural design studio
7 Hedley Gardens
Hedge End
Southampton
SO30 2WT
Tel: 01489 789522
www.nandjdesign.co.uk

Drawn: N. Keatley Date: 18/11/11
Checked: Date:
Scale: 1:100 Revision:
Drawing no: 2011.11.03/02 A1 sheet

N and J Design Limited