
Location plan
LM/3325/1009/2

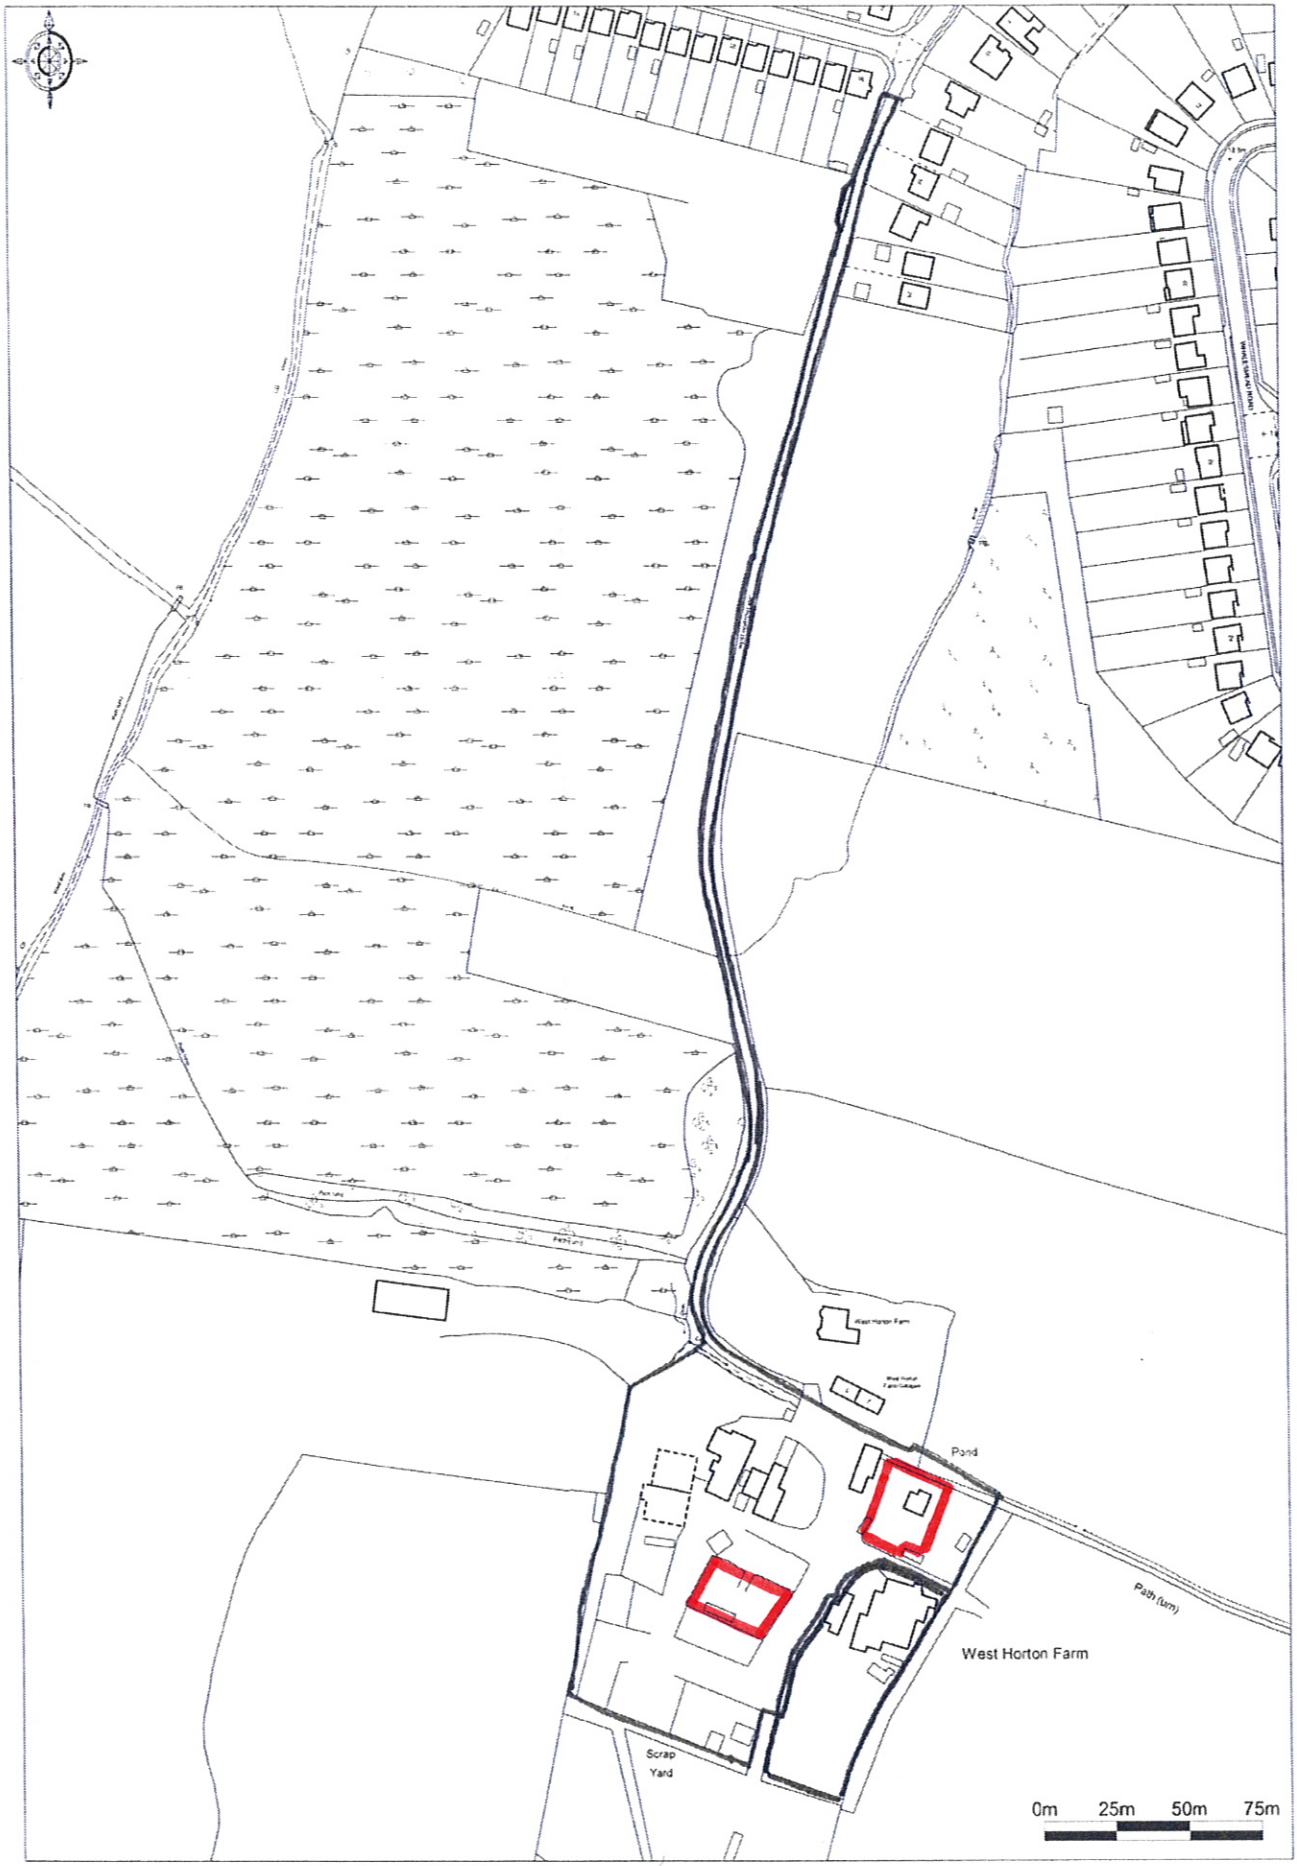

Promap®
Ordnance Survey © Crown Copyright 2010. All rights reserved.
Licence number 100020449 Plotted Scale - 1:2500

West Horton Farm, West Horton Lane, Eastleigh