

SECTION A–A
Scale 1:100

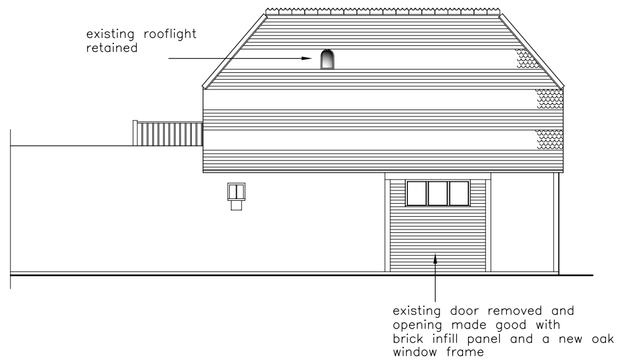

PROPOSED NORTH EAST ELEVATION
Scale 1:100

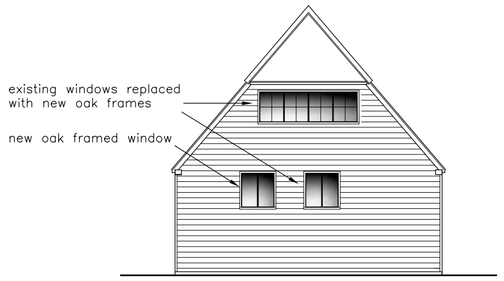

PROPOSED NORTH WEST ELEVATION
Scale 1:100

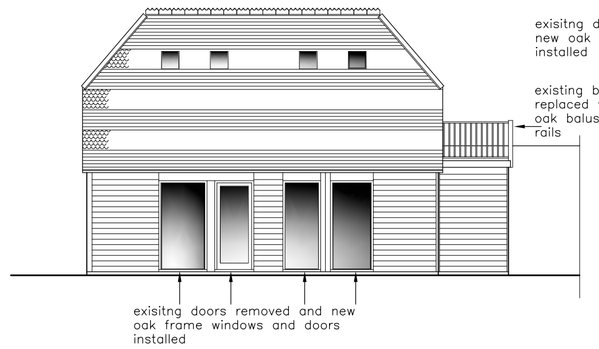

PROPOSED SOUTH WEST ELEVATION
Scale 1:100

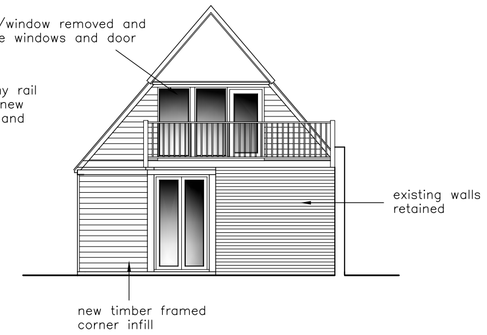

PROPOSED NORTH WEST ELEVATION
Scale 1:100

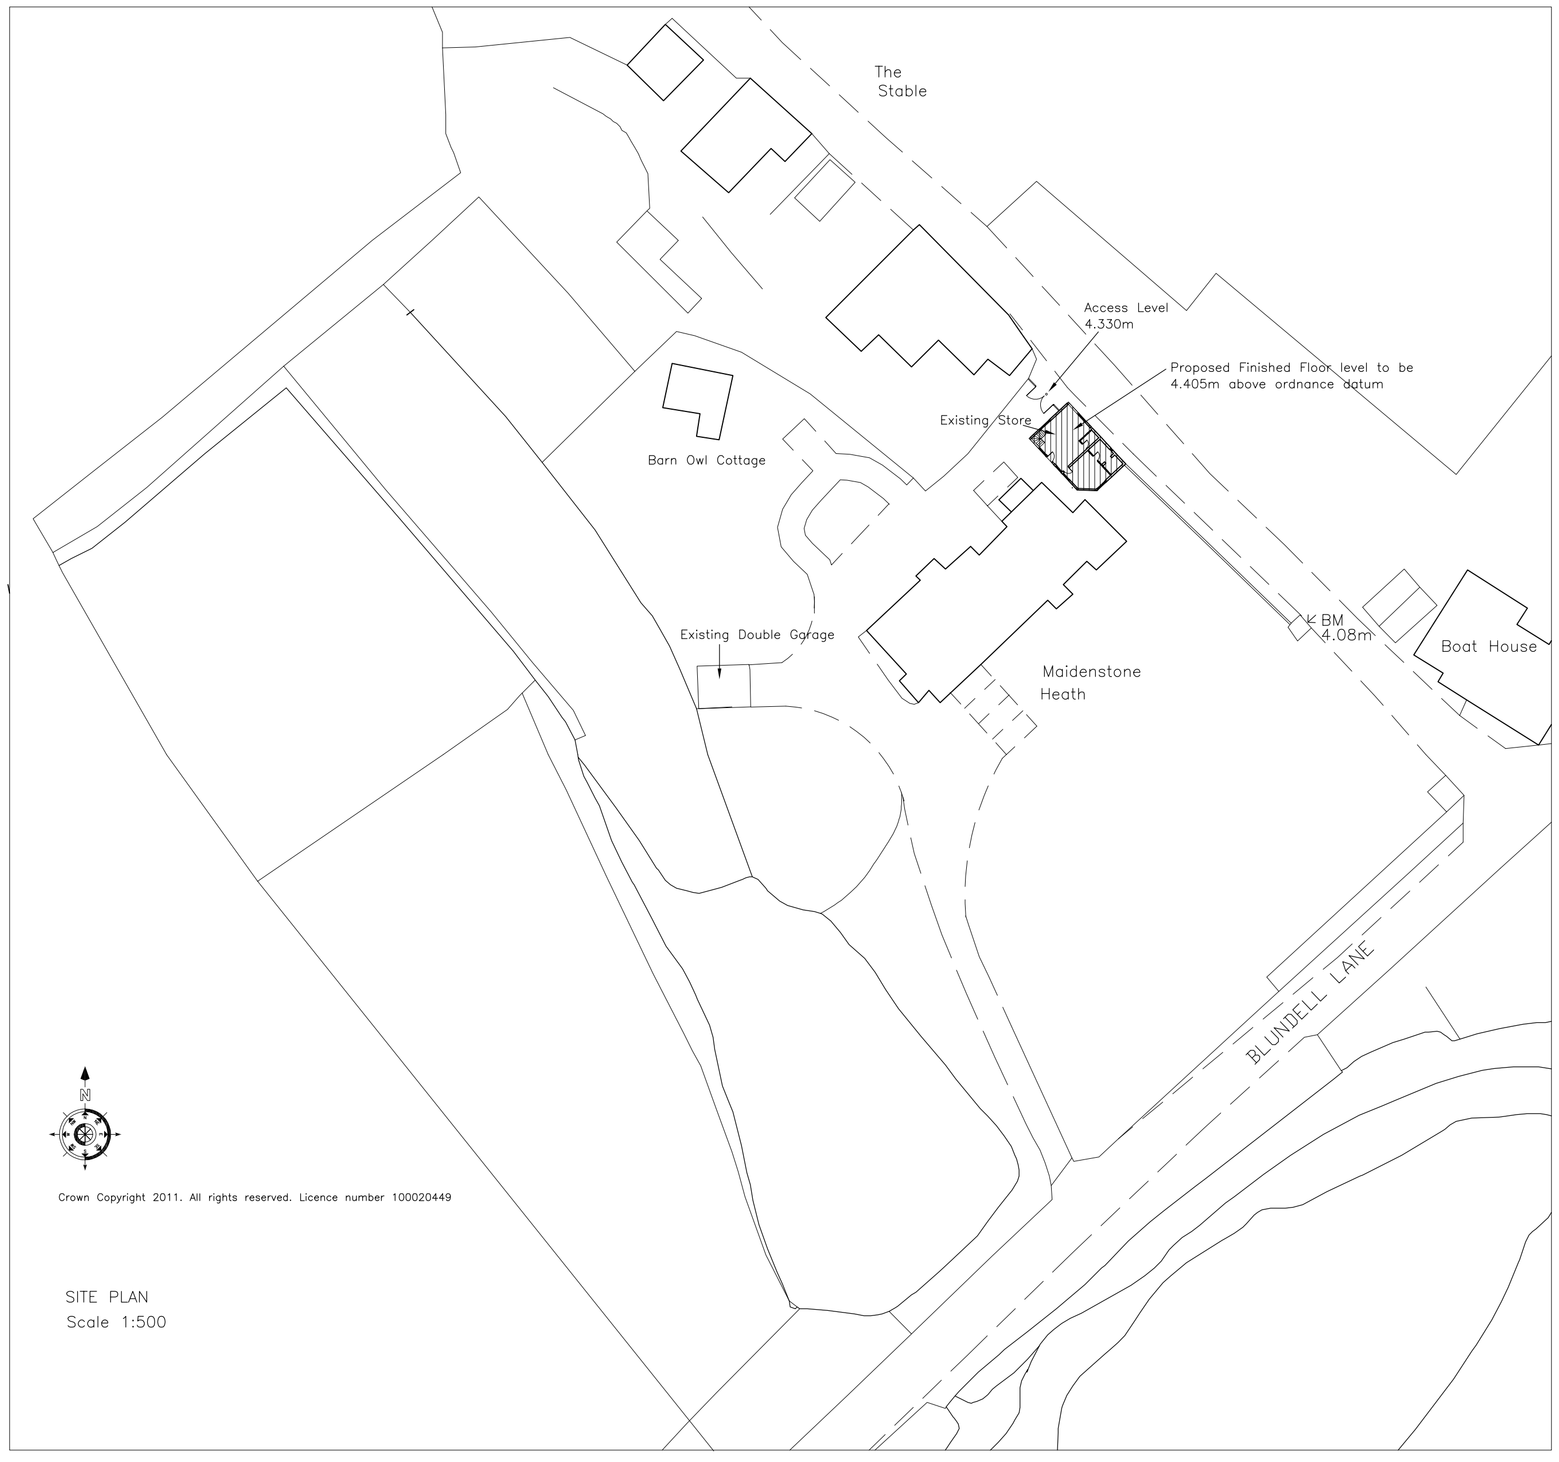

SITE PLAN
Scale 1:500

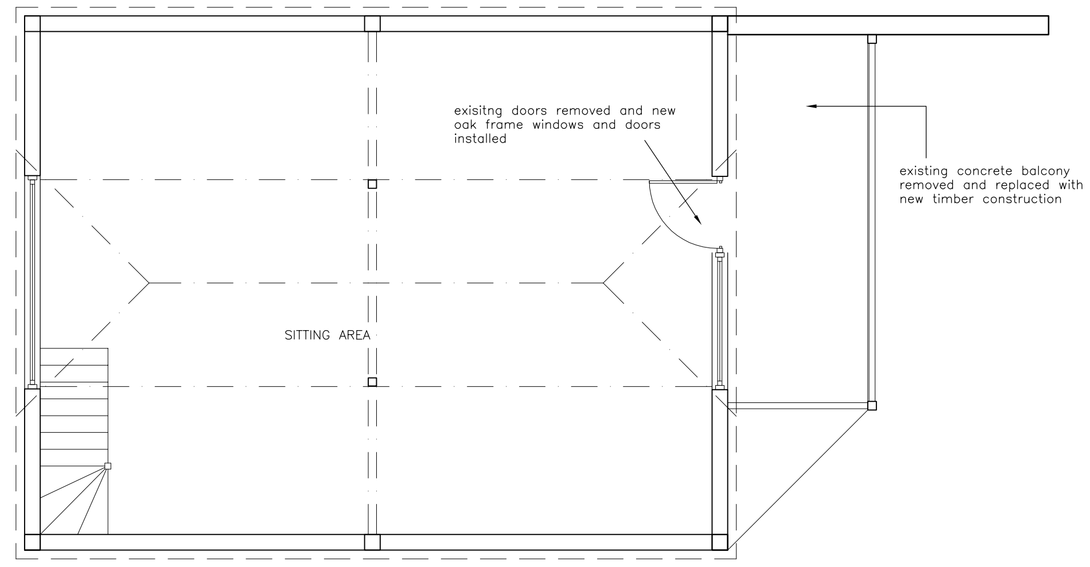

PROPOSED FIRST FLOOR PLAN
Scale 1:50

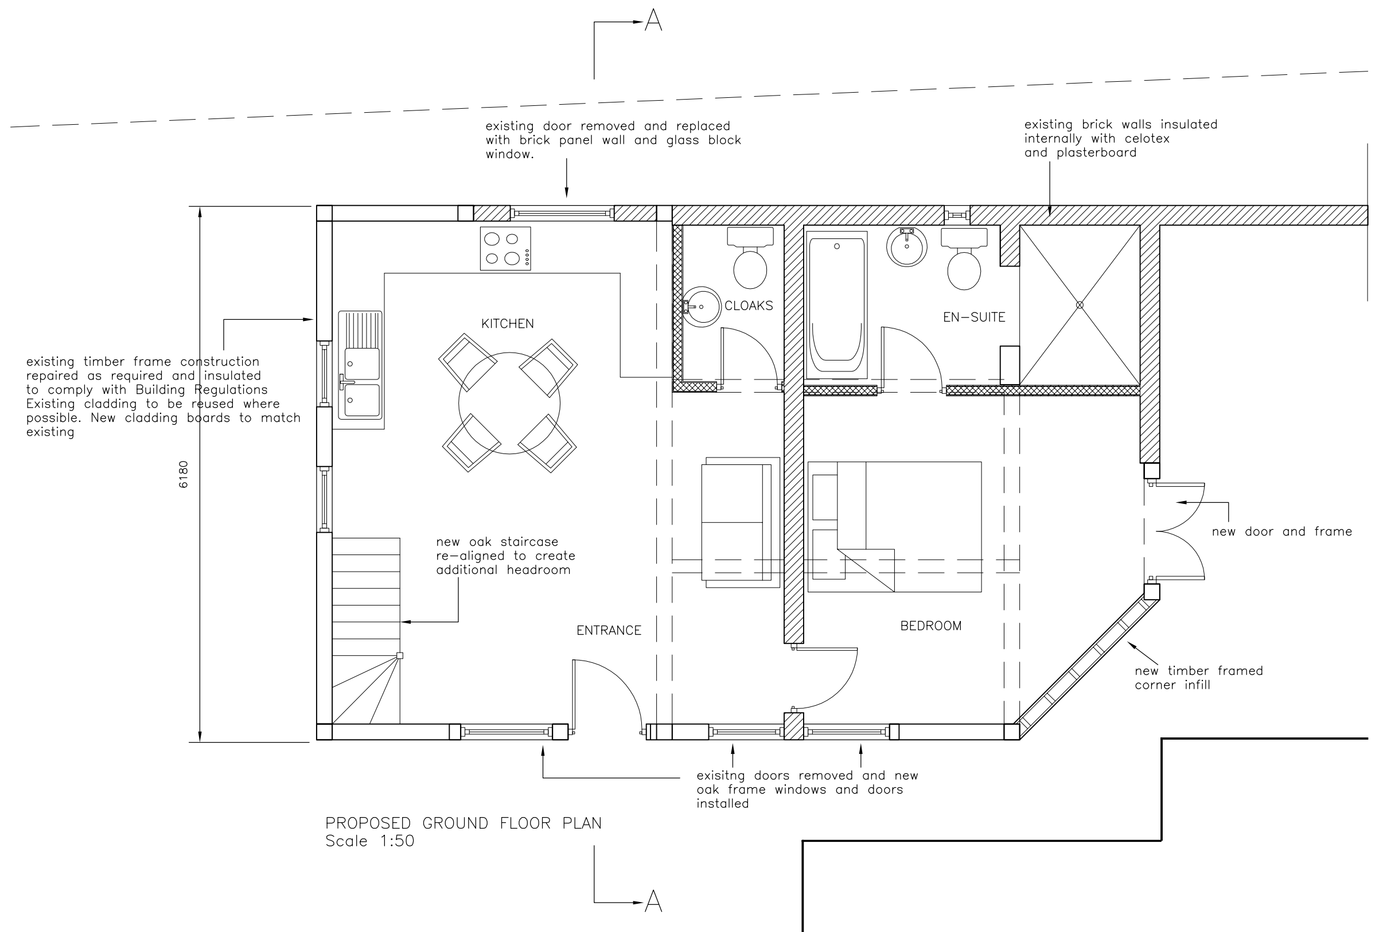

PROPOSED GROUND FLOOR PLAN
Scale 1:50

revisions:

	date	no.
Ordnance Datum Levels added	Sep 05	A
North Elevation amended	Oct 11	B

notes:

0 500mm 1M 2M

1:50 @ A1

All dimensions to be checked on site before ordering any materials or commencing any works.
This drawing is not to be scaled. Use figured dimensions only.

©Richard Headey Chartered Architect 2000
All rights reserved. No part of this drawing may be reproduced in any form or by any means without the express permission of the architect.

client:
Mr & Mrs Misselbrook

project:
Conversion of Existing Store
Maidenstone Heath, Burseldon.

title:
Proposed Plans & Elevations.
Location/Block Plan.

scale:	date:
1:50	May 2005
drawn by: ARH	checked:

drawing no:
H318-02(B)

RICHARD HEADEY
Chartered Architect
Burnham House, North End Lane, Droxford.
Hampshire. SO32 3QN
Tel: (01489) 878793