



EXISTING FRONT ELEVATION

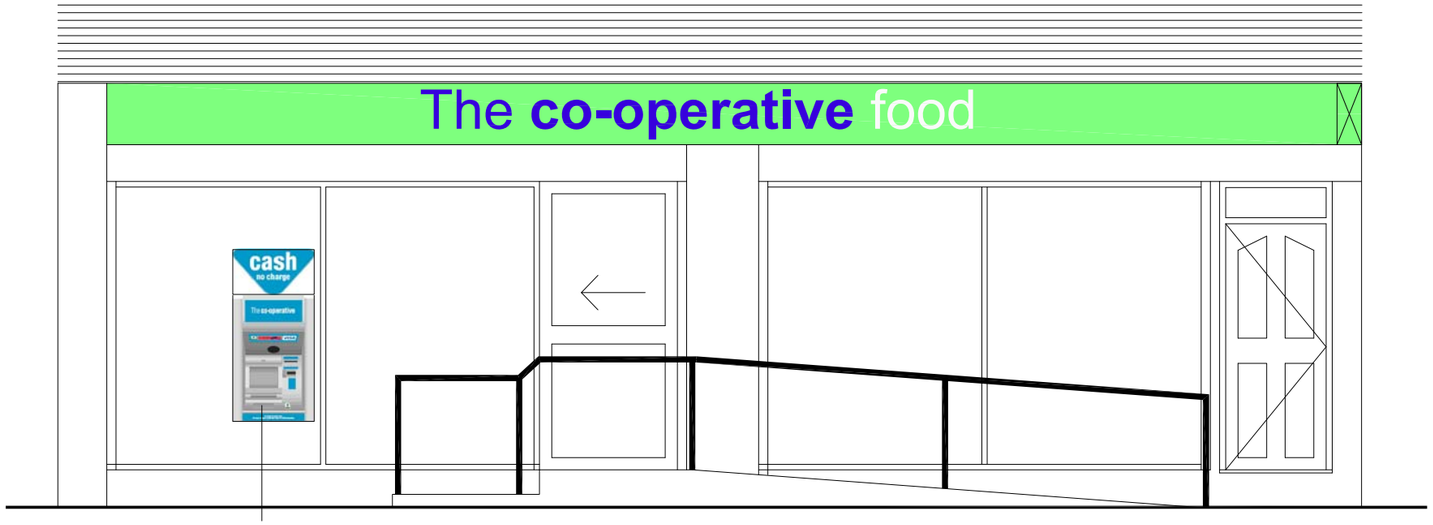

PROPOSED ATM FITTED INTO
EXISTING GLAZING PANEL

PROPOSED FRONT ELEVATION

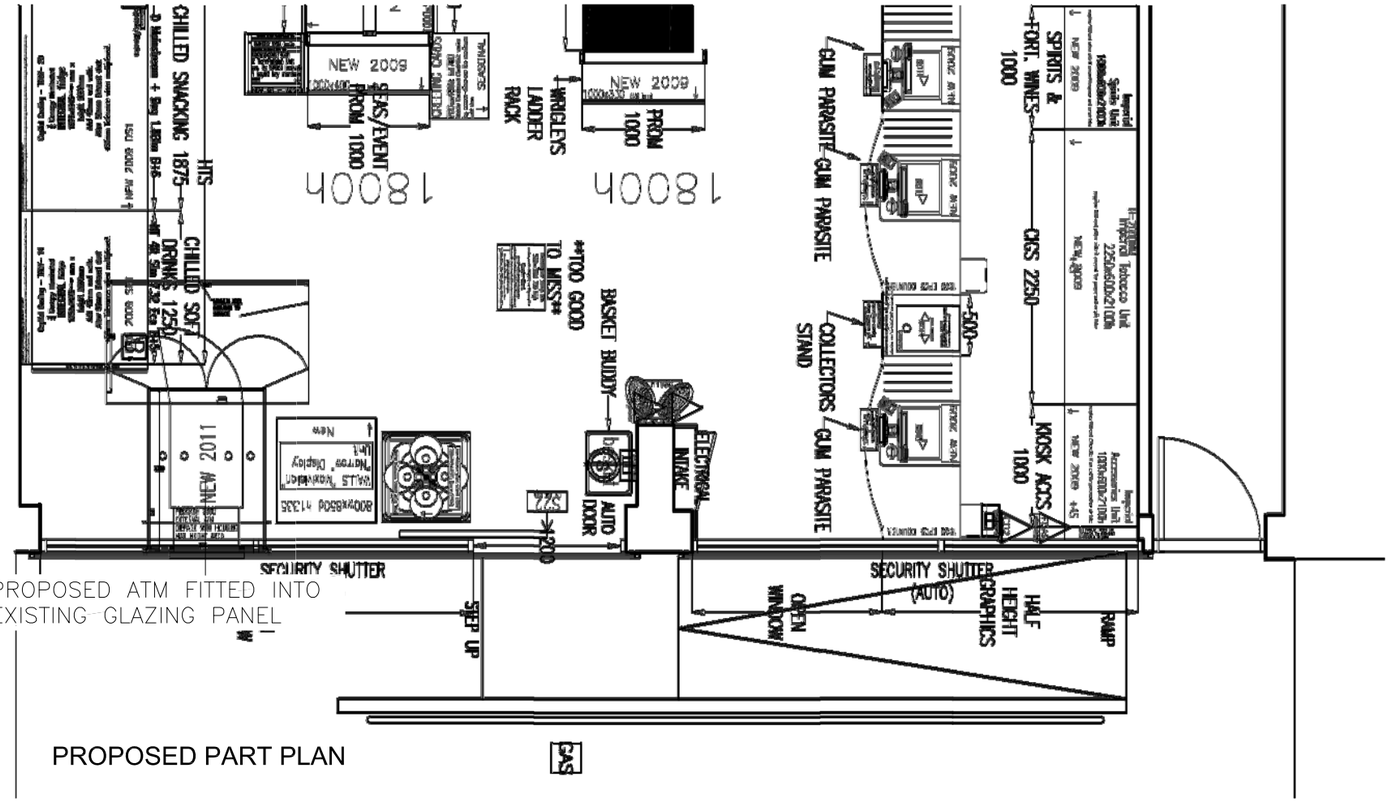

PROPOSED ATM FITTED INTO
EXISTING GLAZING PANEL

PROPOSED PART PLAN

0	SCALE 1:50	5m
0	SCALE 1:100	10m
0	SCALE 1:200	20m
0	SCALE 1:500	50m
0	SCALE 1:1250	125m

REV	NOTE	DR	CH	DATE

DRAWING STATUS: AS BUILT | CONSTRUCTION | TENDER | BUILDING REGS | PLANNING | APPROVAL | PRELIMINARY | SKETCH

darntonegs
BUILT ENVIRONMENT CONSULTANCY
LEEDS LONDON BRISTOL WARWICK

Leeds Office:
The Coach House, Monk Fryston Hall, Monk Fryston, Leeds. LS25 5DU
T: 01977 681001 F: 01977 681006 www.darntonegs.com

CLIENT
THE CO-OPERATIVE BANK

PROJECT
'8-9 Coronation Parade,Hamble
SO31 4JT

DRAWING
EXISTING & PROPOSED ELEVATION &
PLAN OF NEW ATM CASH MACHINE

SCALE
1:50/100

DATE
SEPT 11

DRAWN

CHECKED

DRAWING NUMBER
7859 [HAMBLE] 01

REVISION

© COPYRIGHT: ALL RIGHTS RESERVED.
THIS DRAWING MUST NOT BE REPRODUCED WITHOUT PERMISSION.
THIS DRAWING MUST BE READ IN CONJUNCTION WITH ALL RELEVANT CONSULTANT/SPECIALIST DRAWINGS/INFORMATION.
THIS DRAWING MUST NOT BE USED FOR CONSTRUCTION UNLESS ISSUED FOR CONSTRUCTION.
ALL DIMENSIONS ON THIS DRAWING ARE IN MILLIMETRES (UNLESS OTHERWISE STATED).
DO NOT SCALE FROM THIS DRAWING.