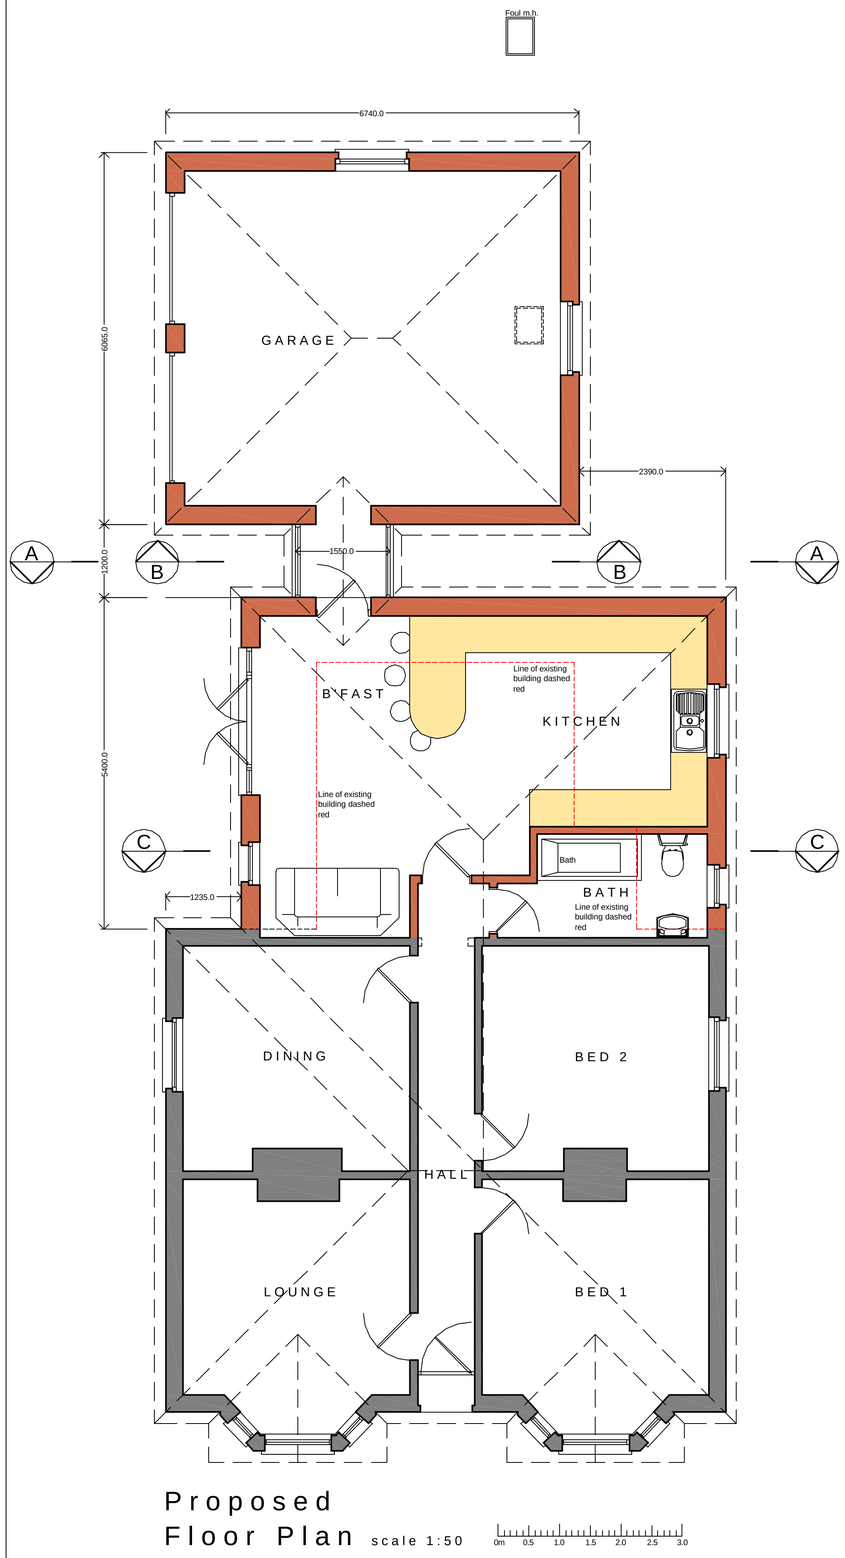

Proposed Floor Plan scale 1:50

0m 0.5 1.0 1.5 2.0 2.5 3.0

Proposed Elevations

scale 1:100

0m 1.0 2.0 3.0 4.0 5.0 6.0 7.0 8.0 9.0 10.0m



Front East



Side North



Rear West



Side South

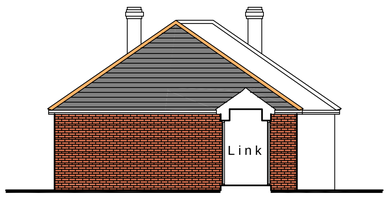

Section A~A



Section B~B

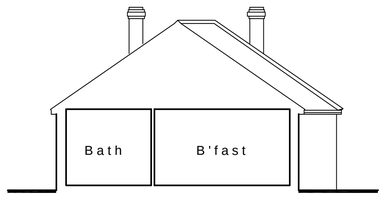

Section C~C

General Notes:

This drawing is the copyright of N & J Design Limited and may not be copied in whole or in part without prior permission.

It is the clients/developers responsibility to ensure all relevant approvals are in place and conditions satisfied prior to commencement of works, including, but not limited to:
The Party Wall etc Act 1996
Local Authority Planning Consent
Highways (Road opening permit)
Local Water Authority
Building Regulations (Local Authority, NHBC etc)
Environment Agency

Rev:	Date:	Description:
A	7-9-11	Prepared for planning application

Title:

Proposed: Floor Plan, Elevations & Sections

Project:

Hillside House
Dodwell Lane
Bursledon
Southampton
SO31 1DJ

N & J architectural design studio
7 Hedley Gardens
Hedge End
Southampton
SO30 2WT
Tel: 01489 789522
www.nandjdesign.co.uk

Drawn: N. Keatley Date: 17/08/11
Checked: Date:
Scale: 1:50 1:100 Revision: A
Drawing no: 2011.03.02/03 A1 sheet

N and J Design Limited