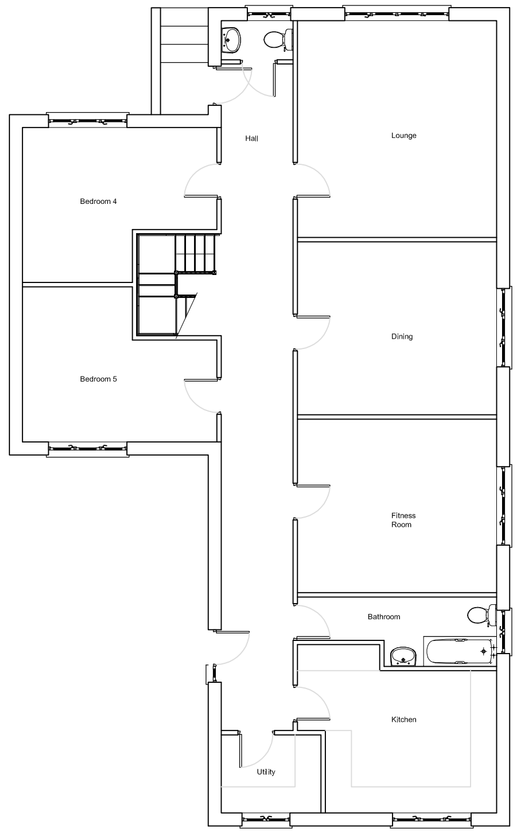

Ground Floor Plan 1:100

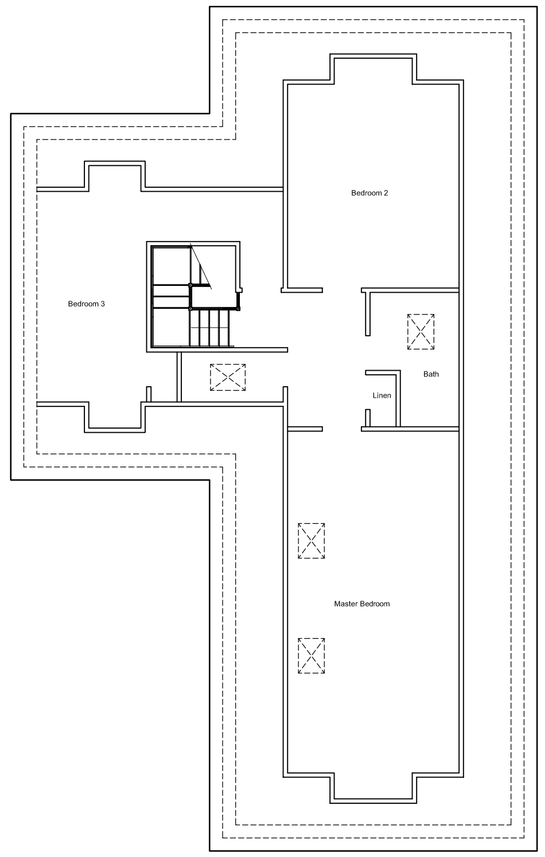

First Floor Plan 1:100

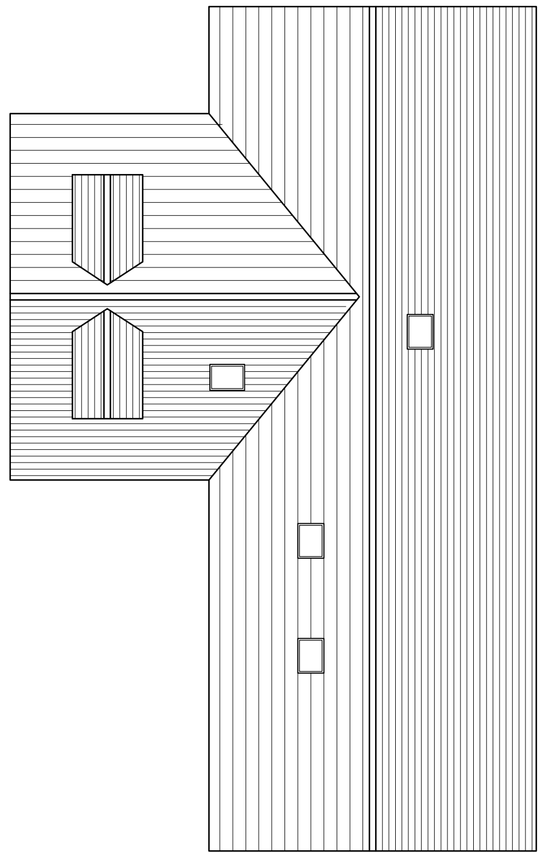

Roof Plan 1:100



South Elevation 1:100



West Elevation 1:100



North Elevation 1:100

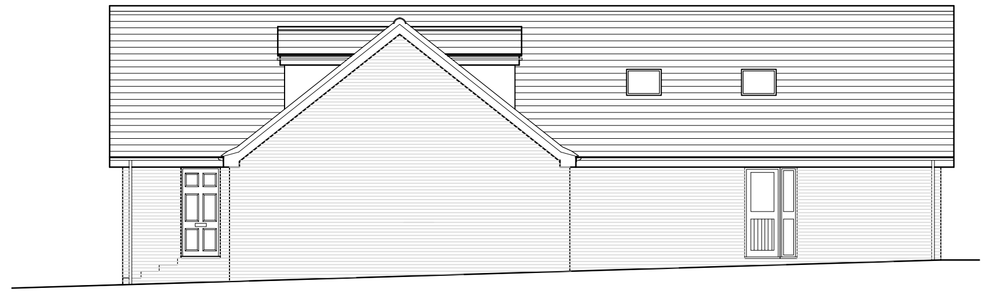

East Elevation 1:100

Rev	Description	Date	PM
--			
--			

REVISIONS

PLANNING

CLIENT
Mr R Boyle
272 Leigh Road
Eastleigh
SO53 3AU

PROJECT
Proposed Single Storey
Extension to Rear

TITLE
Existing Plans and
Elevations

iDraw Ltd, 51 Catherington Lane,
Horndean, Hampshire, PO8 9HT
Tel: 02392 346 530 Mob: 07810 518 633
Email : idraw@live.co.uk Web: www.idrawarchitecture.co.uk

IDraw Limited
©Copyright Reserved 2011.

Scale : 1:100@A1
Date : 22.08.11

Drawn by : MD

Drawing No: 11.038.100

A	B	C	D	E	F	G	H
J	K	L	M	N	P	Q	R
S	T	U	V	W	X	Y	Z