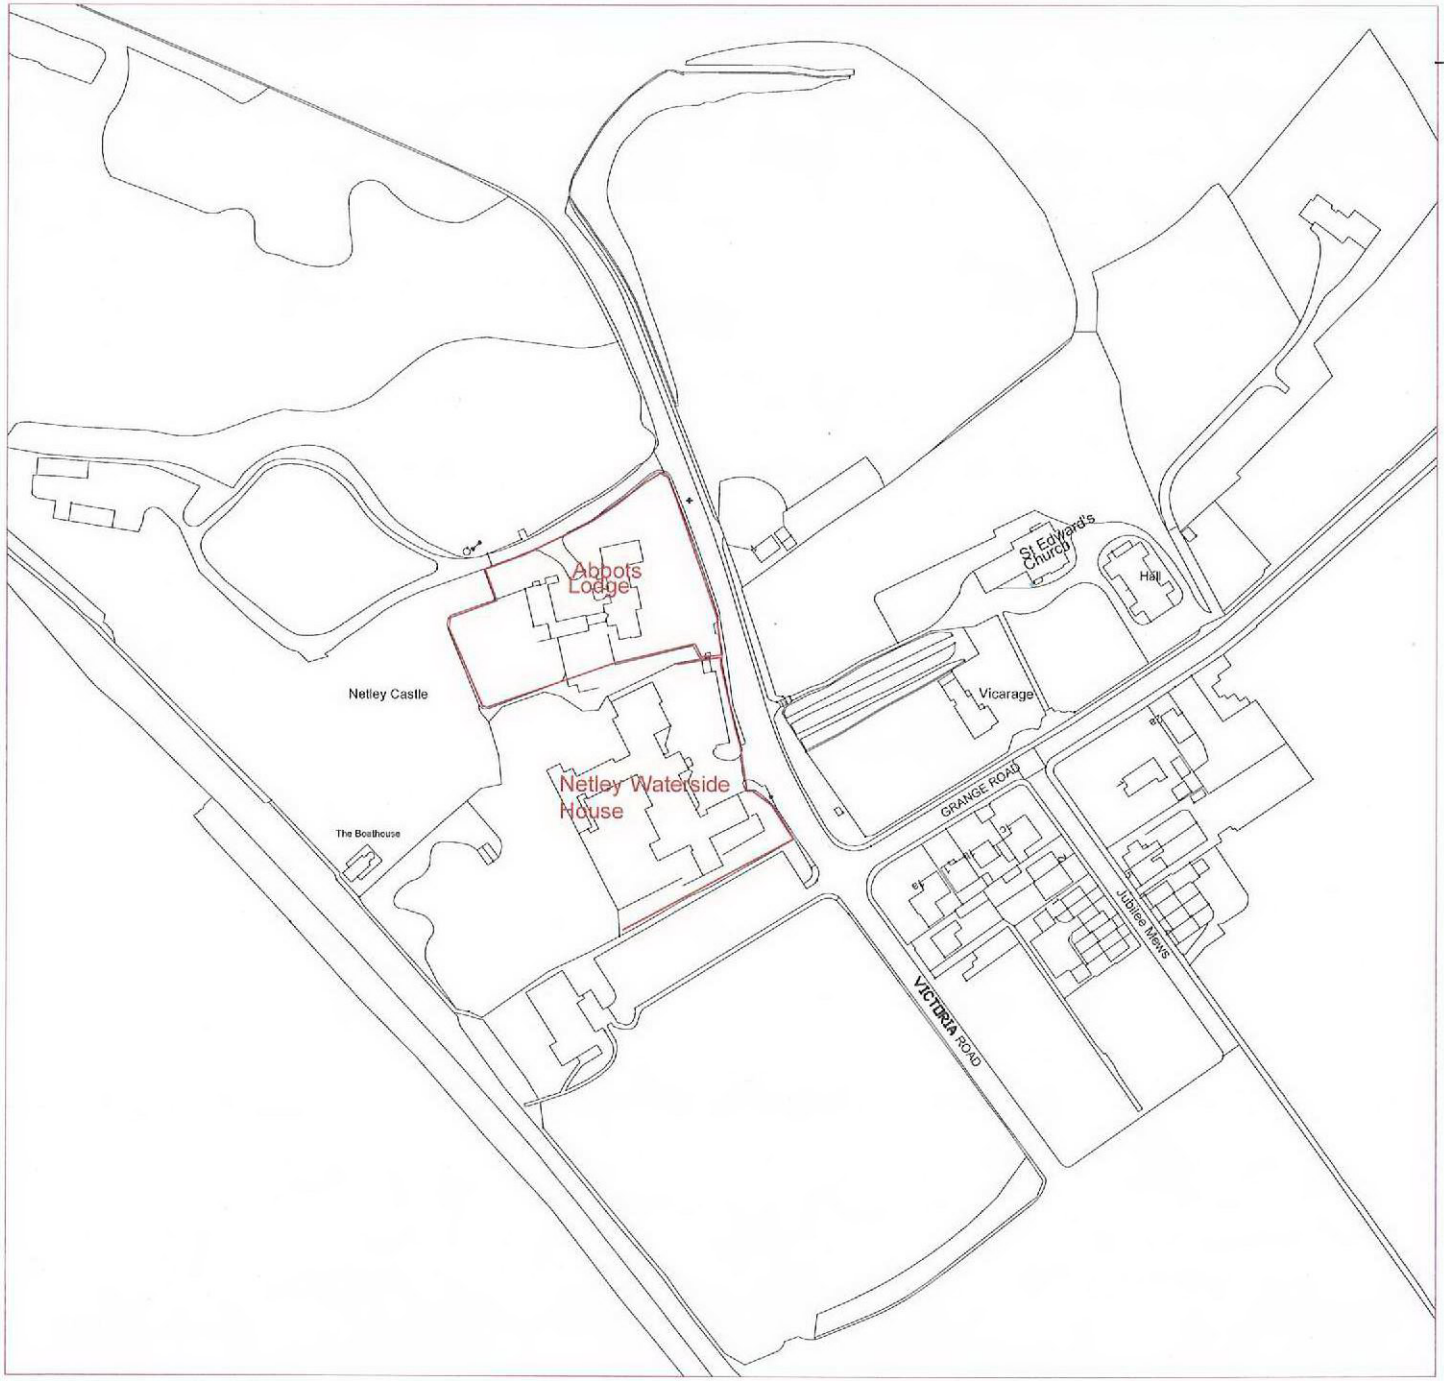


Status: STATUS

Rev:	Date:	Description:	Chkd:

Reproduced from the Ordnance Survey mapping with the permission of Her Majesty's Stationery Office (C) Crown copyright. Unauthorised reproduction infringes Crown copyright and may lead to prosecution or civil proceedings. Licence No. 100019622 (2010)

EASTLEIGH BOROUGH COUNCIL

Ed Vokes
BSc (Hons) MCILT MCIHT
Head of Transportation and Engineering
Civic Offices
Leigh Road, Eastleigh
Hampshire. SO50 9YN
Telephone: (023) 8068 8000
Fax: (023) 8062 0908
Email: engineers@eastleigh.gov.uk

Transportation and Engineering Services Unit

Scheme: NETLEY CASTLE CYCLEWAY

Title: LOCATION PLAN

Scale @ A4:	Date:	Drawn by:	Checked by:
1:2500	JUNE 2011	GJW	.....

Drawing No.:	Project No.:	Rev:
E EC 222/ LOCATION PLAN	PROJECT NO.	