Applicant owns numerous parcels of land and properties in the area. Boundary conditions and indicative areas beyond these are shown in blue.

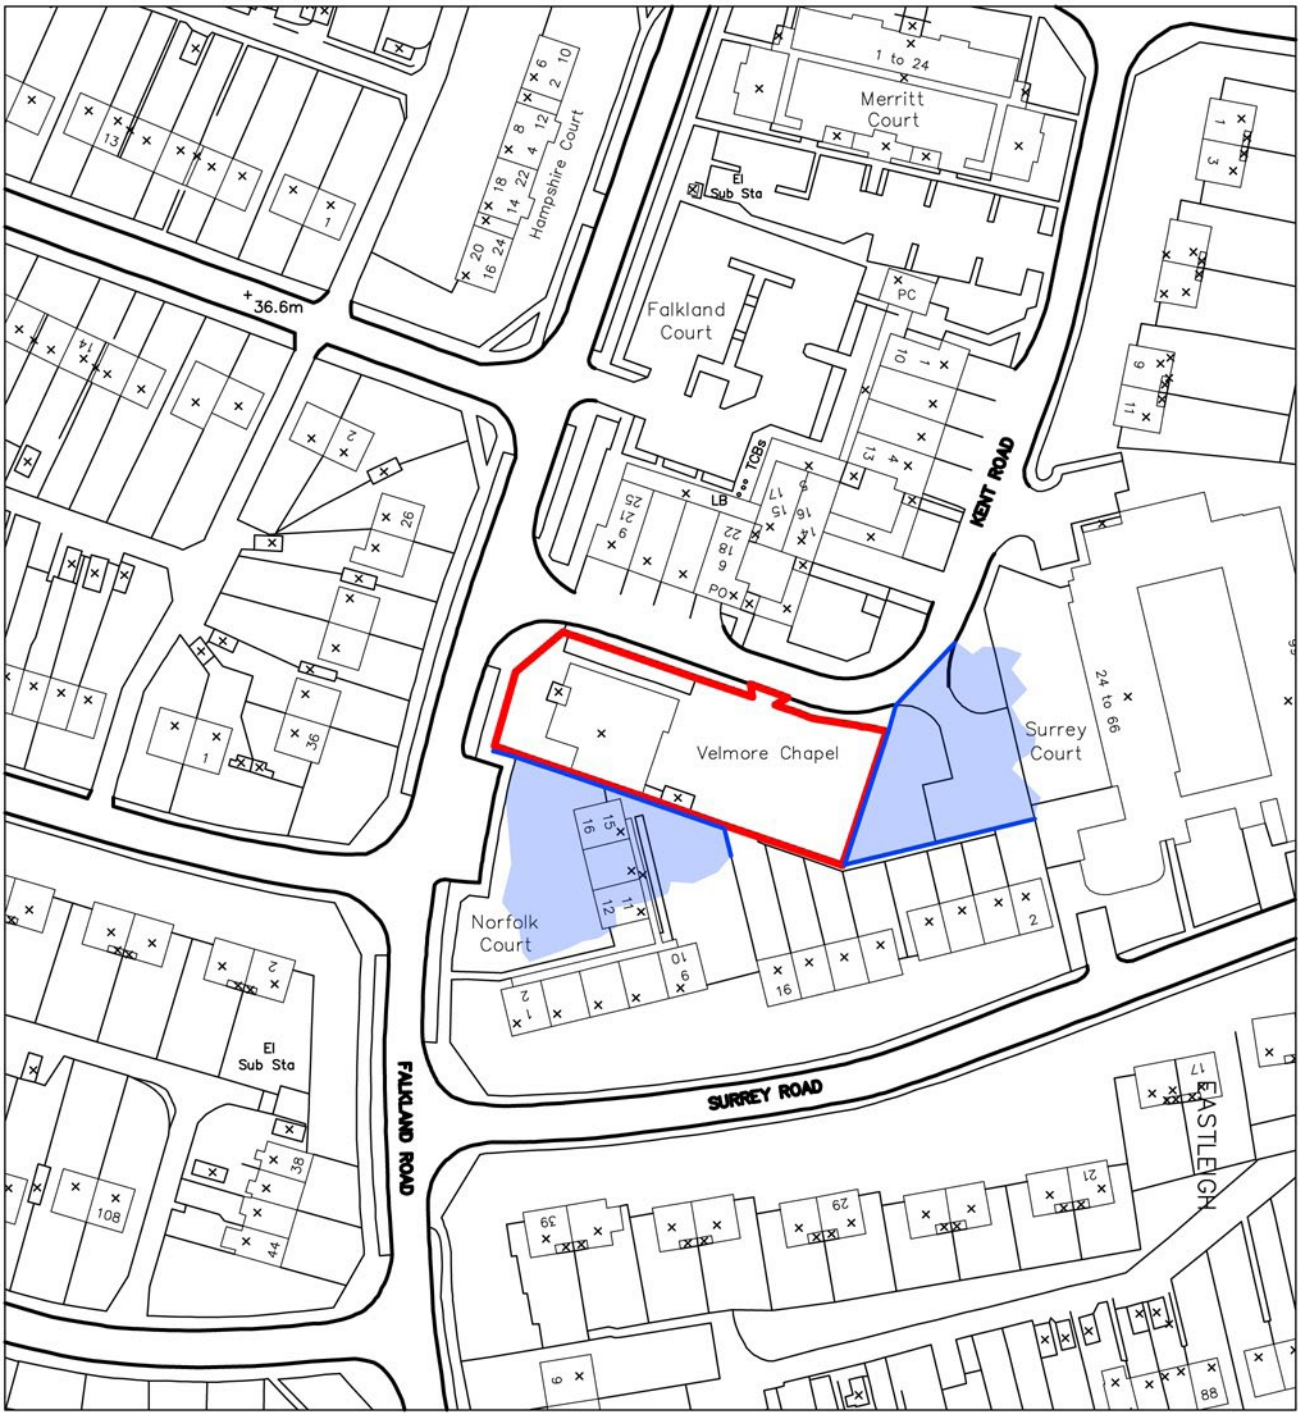

©Crown Copyright 2011. All rights reserved. Promap licence number 100020449

north

Kenn Scaddan Associates Ltd
architecture planning design project management

CONCEPT HOUSE, 35 KINGSTON CRESCENT, NORTH END
PORTSMOUTH, HAMPSHIRE. PO2 8AA www.ksaltd.co.uk
T - 023 9267 3618 F - 023 9267 9819 E - info@ksaltd.co.uk

PROJECT

New Velmore Church and Comm. Ctr.

DRAWING TITLE

Site Location Plan

Date	Drawn by	Scale		Drawing No.	Rev.
April 2011	LD	1:1250	A4	969 - Loc	-