All laps must be fully sealed.

Detail Issued For Guidance Only, Designer's Approval Required

Site construction sequencing should be assessed before the appropriate Visqueen Standard Detail is selected & approved by the Designer

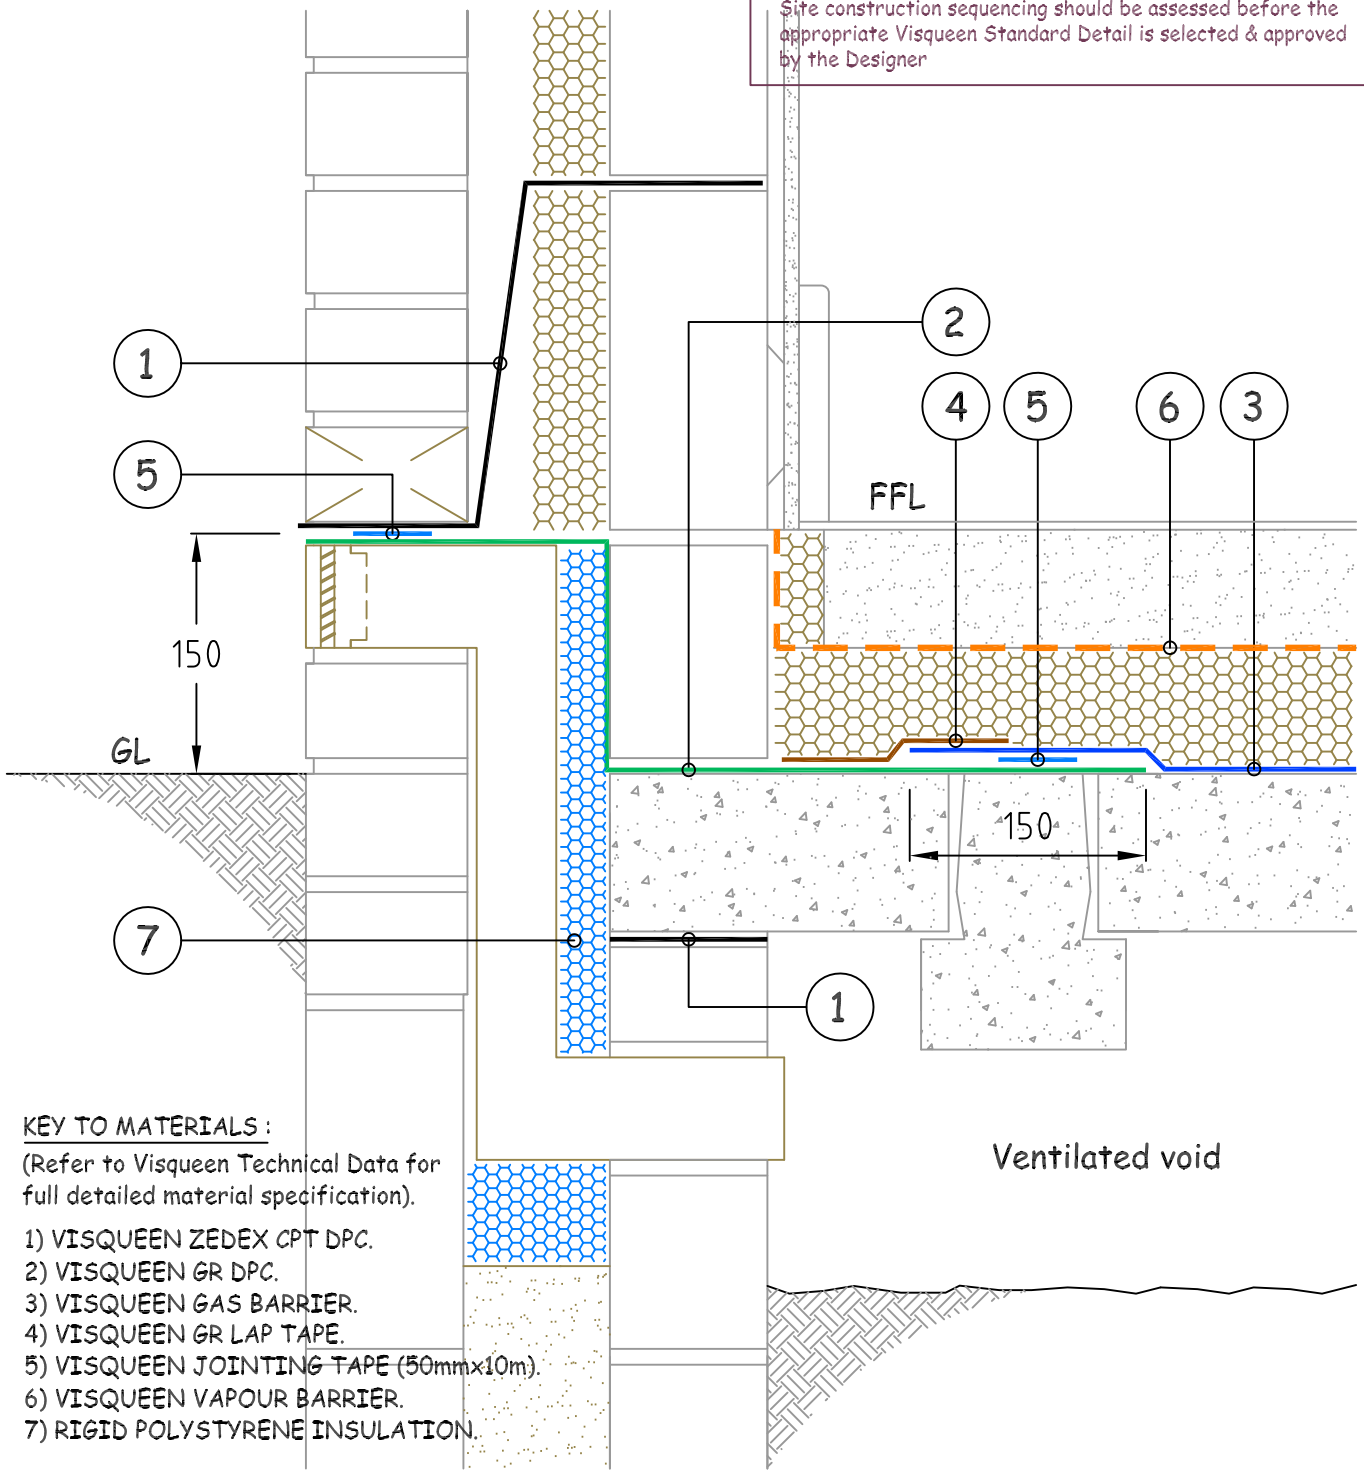

KEY TO MATERIALS :

(Refer to Visqueen Technical Data for full detailed material specification).

1) VISQUEEN ZEDEX CPT DPC.
2) VISQUEEN GR DPC.
3) VISQUEEN GAS BARRIER.
4) VISQUEEN GR LAP TAPE.
5) VISQUEEN JOINTING TAPE (50mmx10m).
6) VISQUEEN VAPOUR BARRIER.
7) RIGID POLYSTYRENE INSULATION.

NB; DO NOT SCALE - USE FIGURED DIMENSIONS ONLY.

VISQUEEN GAS BARRIER

Visqueen Building Products
Contact Technical Support :
t : 0870 6092084
f : 0870 8508169
e : enquiries@visqueenbuilding.co.uk
www.visqueenbuilding.co.uk

Project: Standard Detail : Suspended Slab - Typical Edge Detail - Option 2.

Drawing No.- GB-02.	Date.- 12/09.	Scale.- NTS.	© COPYRIGHT RESERVED.