62 LAKEWOOD ROAD, SO53

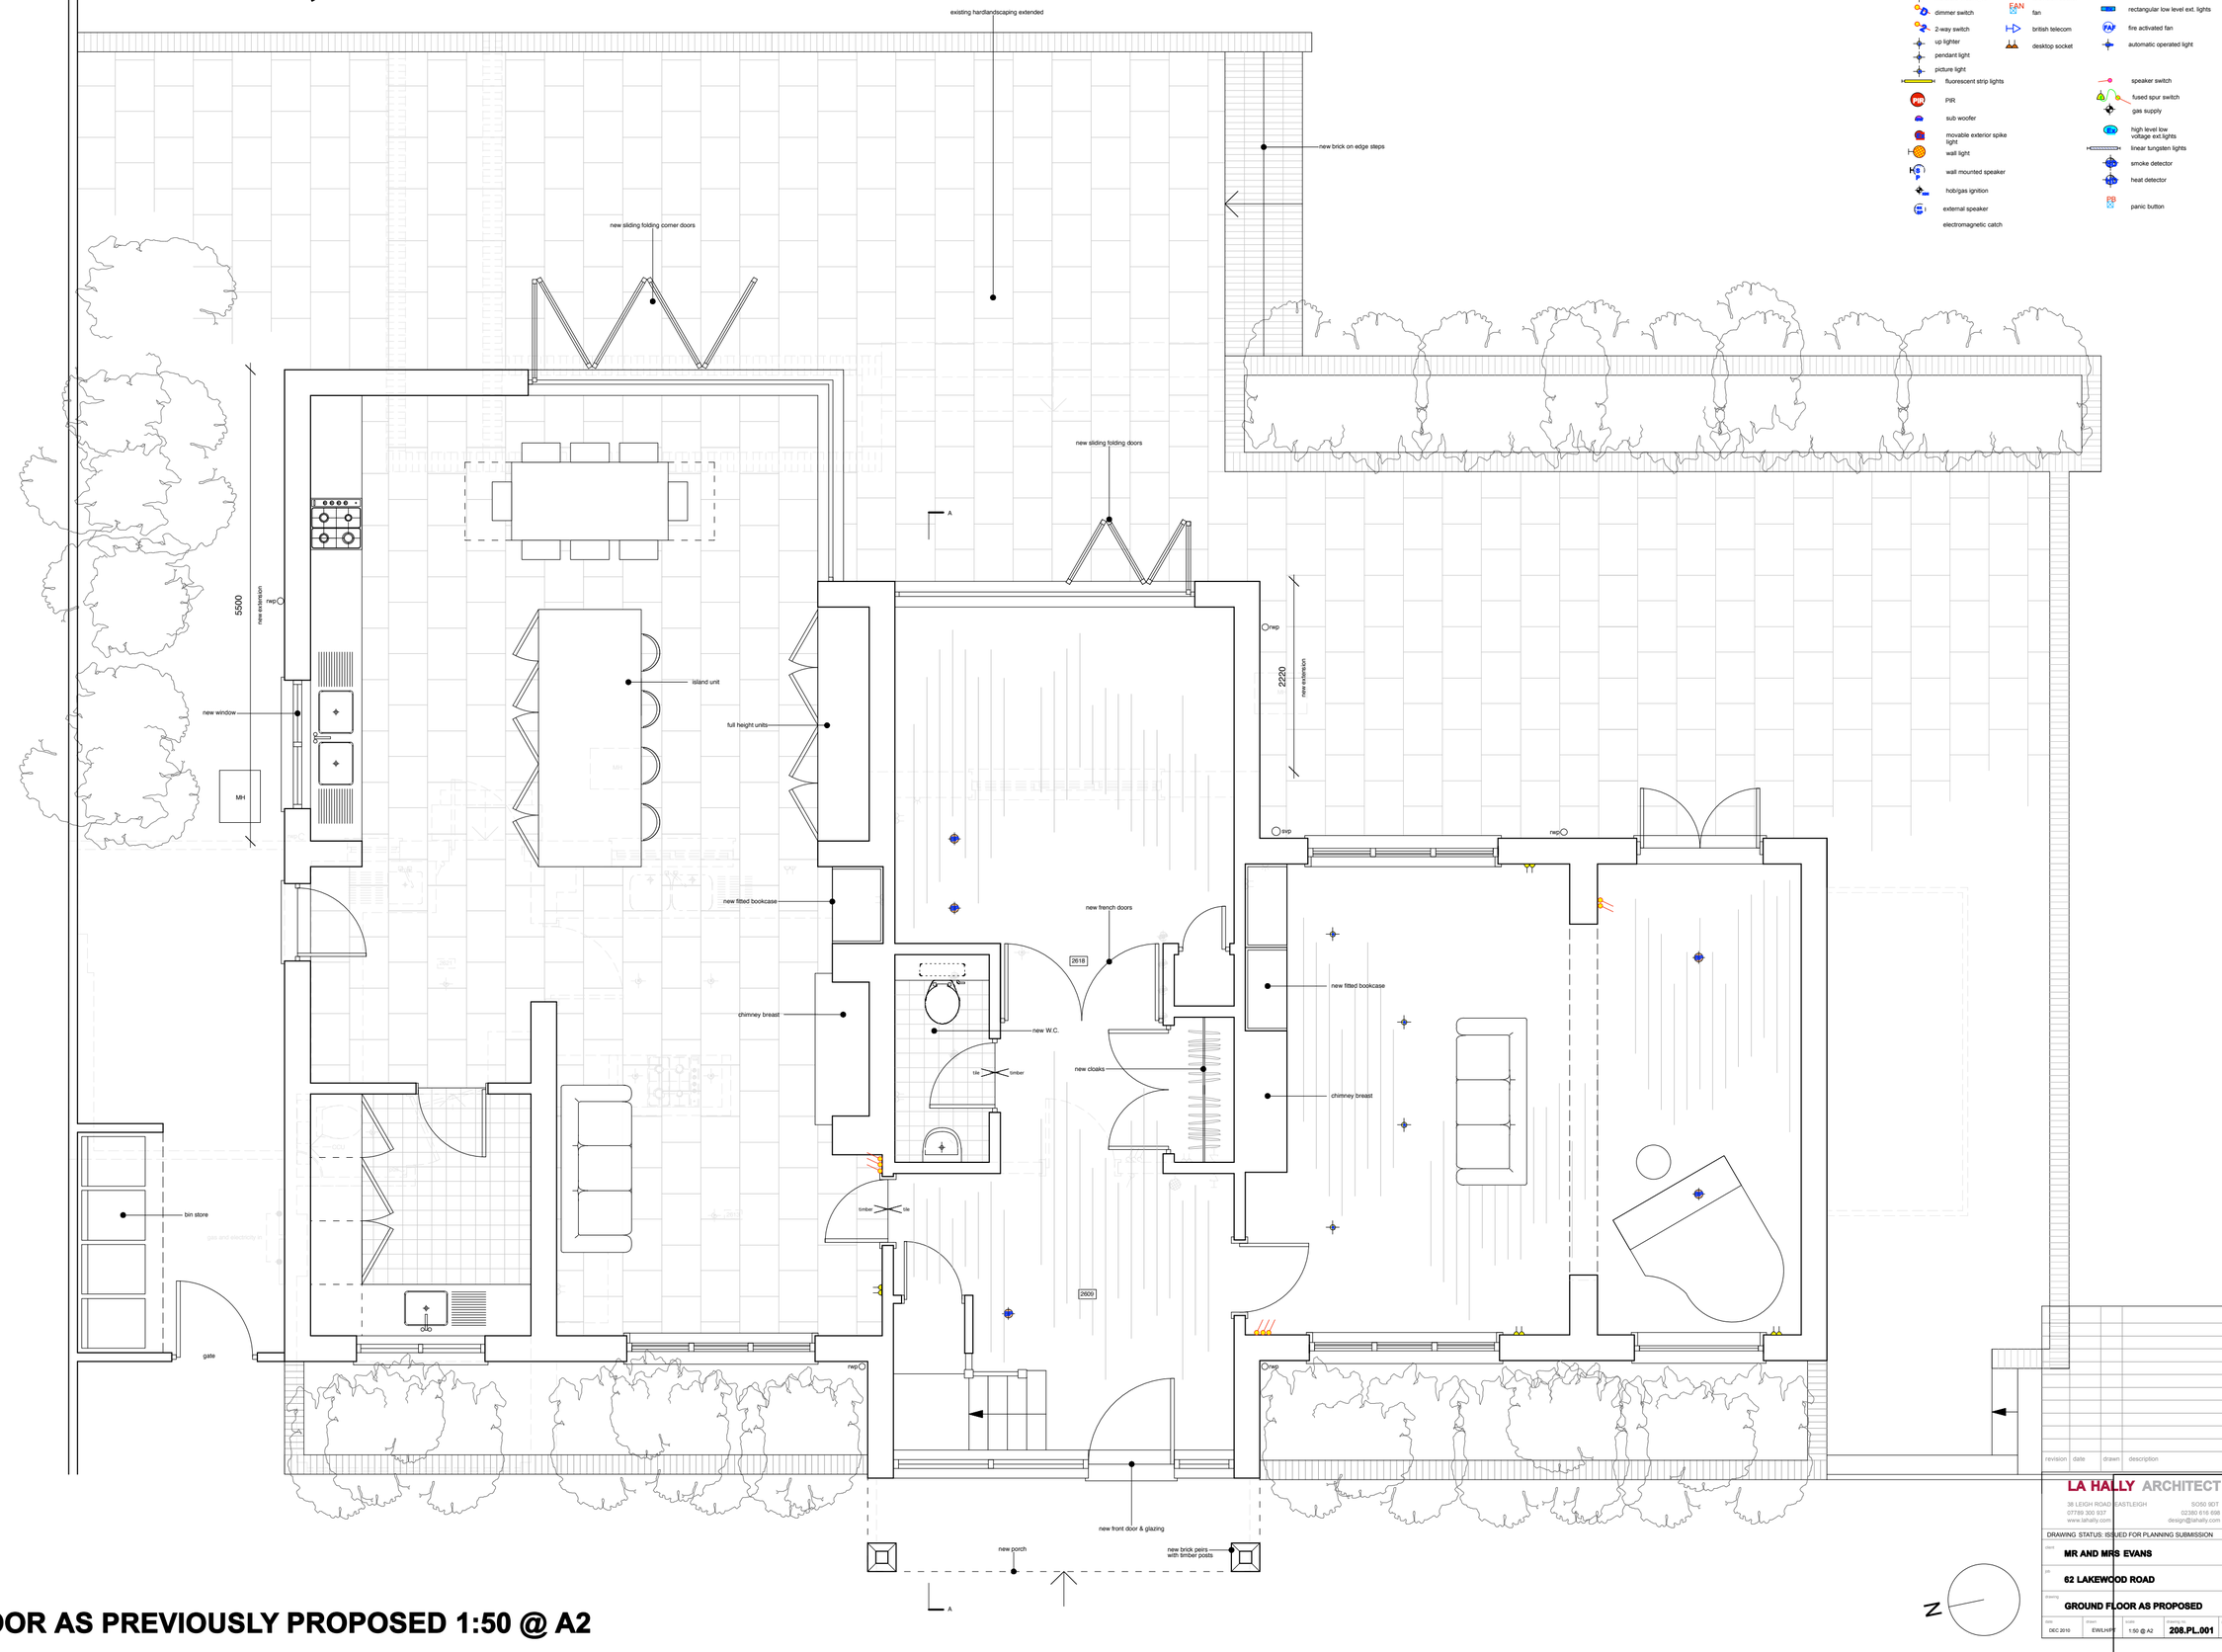

Key

- recessed light
- spotlight
- moisture proof light
- dimmer switch
- 2-way switch
- up lighter
- pendant light
- picture light
- fluorescent strip lights
- PIR
- sub woofer
- movable exterior spike light
- wall light
- wall mounted speaker
- hob/gas ignition
- external speaker
- electromagnetic catch
- double socket
- water proof light
- television socket
- fan
- british telecom
- desktop socket
- ceiling mounted speaker
- air conditioning unit
- circular low level exterior lights
- rectangular low level ext. lights
- fire activated fan
- automatic operated light
- speaker switch
- fused spur switch
- gas supply
- high level low voltage ext.lights
- linear tungsten lights
- smoke detector
- heat detector
- panic button

GROUND FLOOR AS PREVIOUSLY PROPOSED 1:50 @ A2

revision	date	drawn	description

LA HALLY ARCHITECT
38 LEIGH ROAD EASTLEIGH SO50 9DT
07789 300 937 02380 616 698
www.lahally.com design@lahally.com

DRAWING STATUS: ISSUED FOR PLANNING SUBMISSION

client: MR AND MRS EVANS

job: 62 LAKEWOOD ROAD

drawing: GROUND FLOOR AS PROPOSED

date	drawn	scale	drawing no.	rev.
DEC 2010	EWL/HPT	1:50 @ A2	208.PL.001	