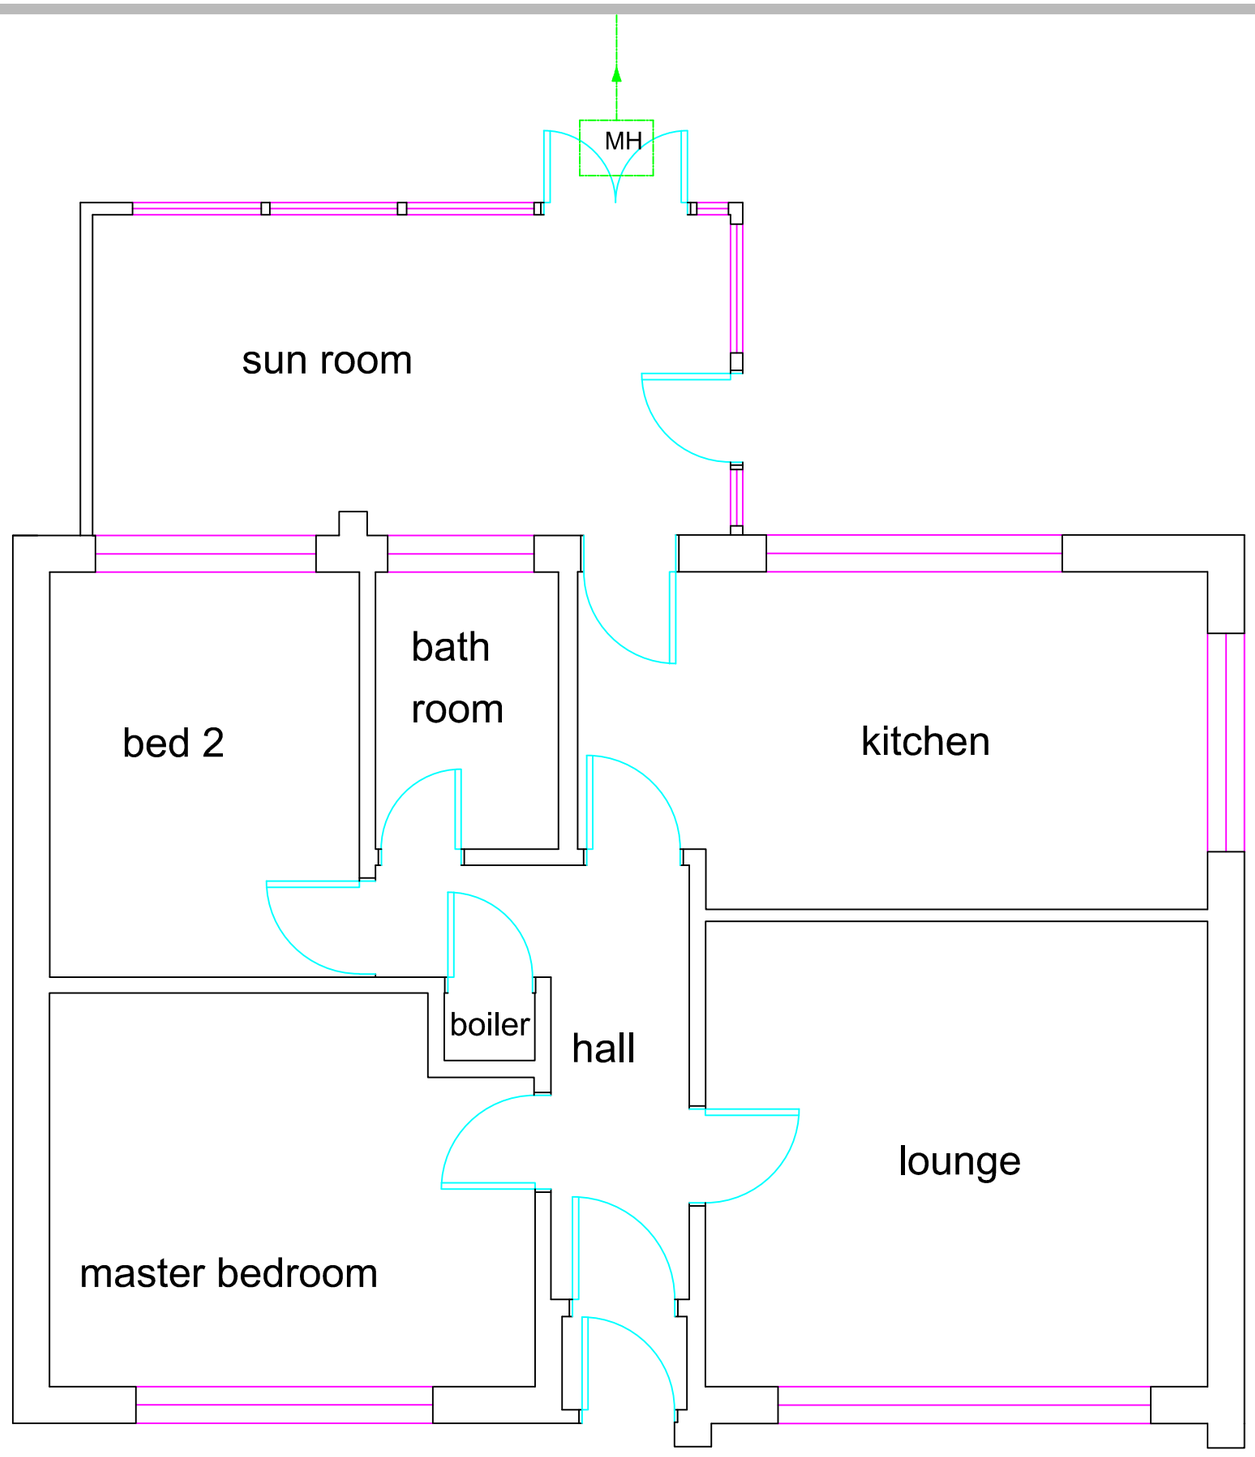

ROSENTHAL DESIGN SERVICES LTD
07713 483394
lrosenthal@btinternet.com

NOTES

01 All new and existing building work dimensions are critical to the construction process.

02 All drawings are preliminary unless stated differently. Preliminary drawings and are not to be built or manufactured from.

03 This drawing is subject to copyright of Architectural SERVICES reproduction only with written authority.

04 Drawing dimensions and scales to be checked prior to commencement of work.

05 All structural work where mentioned on this drawing is subject to a qualified structural and civil engineer calculations before building work commences.

06 These plans may be subject to "Planning & Building Regulation Approval" or any other statute in law before the commencement of building works.

07 All materials to match existing unless otherwise stated.

M 1:100 0 1 2 3 4 5
M 1:50 0 0.5 1.0 1.5 2.0 2.5

Existing GF Plan

Mr & Mrs Boulting
21 Tuscan Walk,
Chandlers Ford,
Hampshire,
SO53 2AL

DRAFT 2A - 25.06.11

CLIENT NO:	DRAWN: DS
JOB NO:	DATE: 12.06.11
SCALE @ A3: 1:50	PG NO: 01

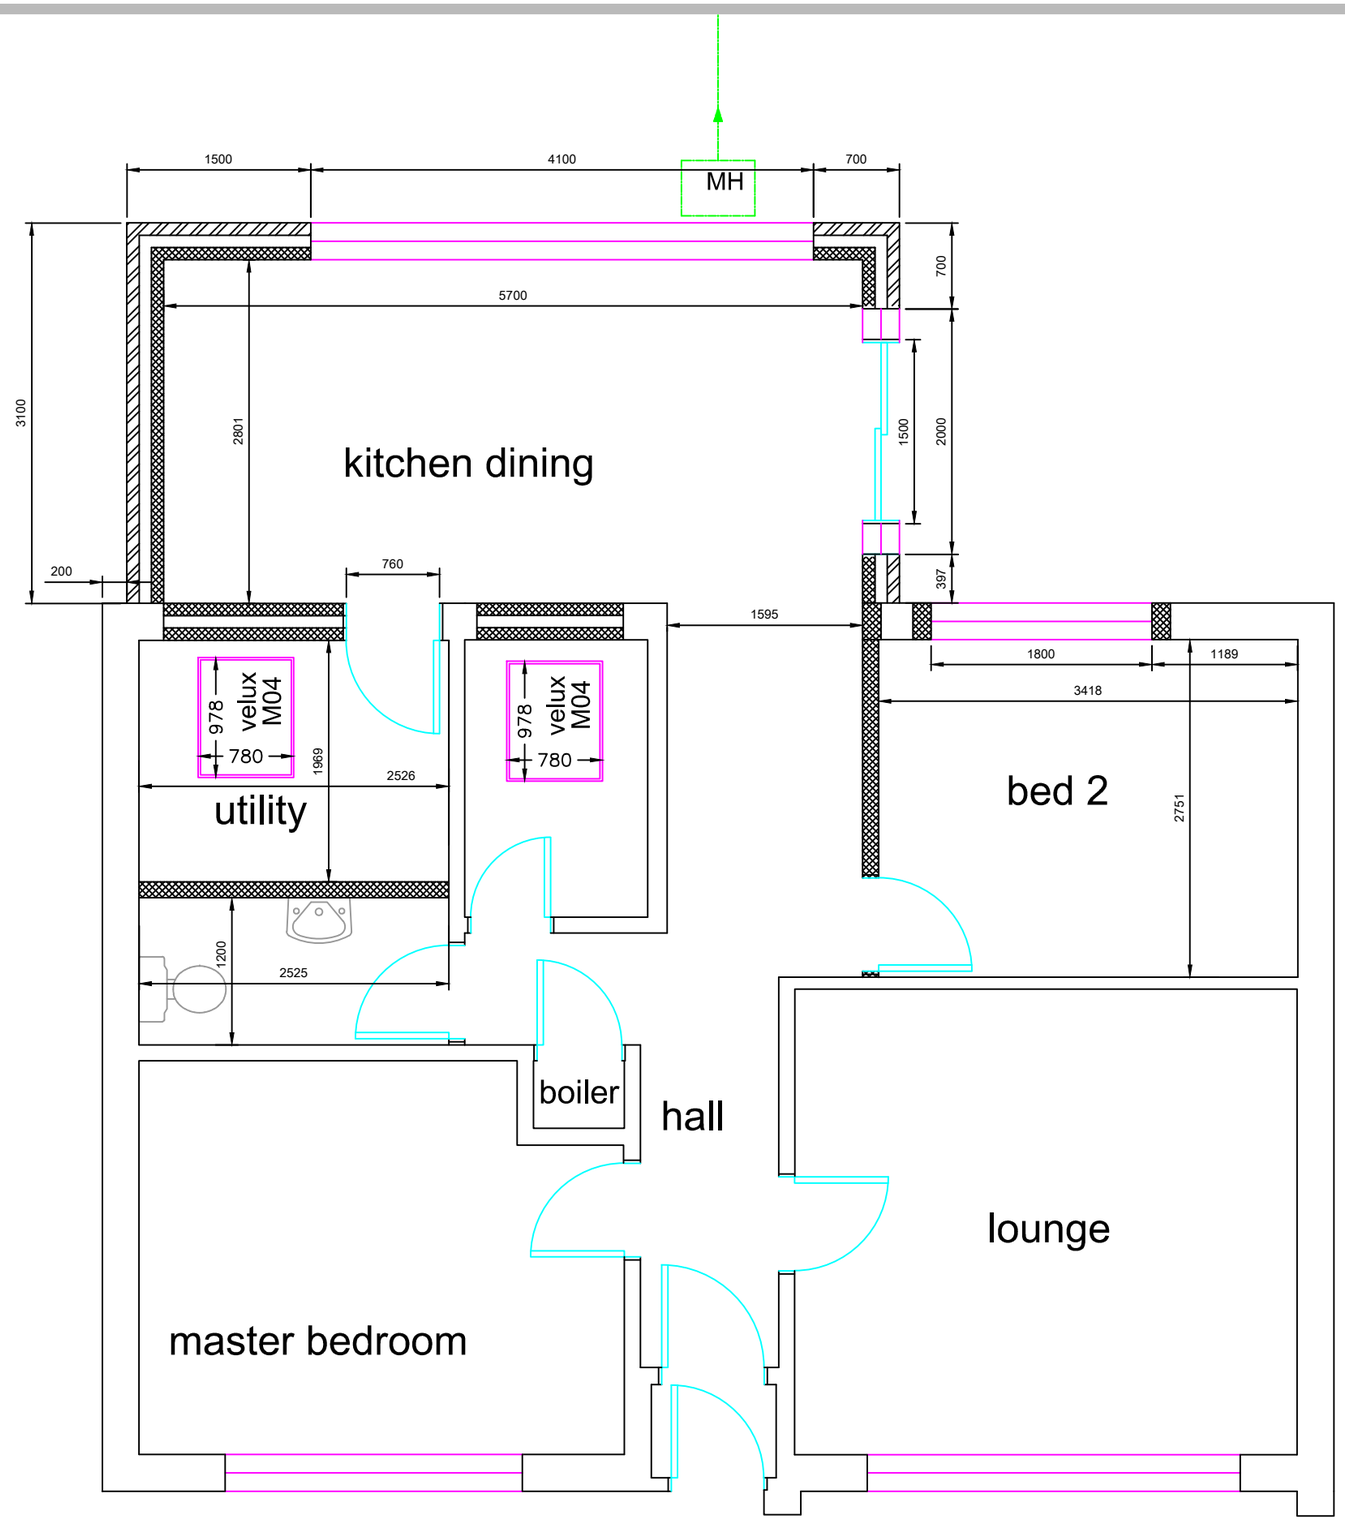

ROSENTHAL DESIGN SERVICES LTD
07713 483394
lrosenthal@btinternet.com

NOTES

01 All new and existing building work dimensions are critical to the construction process.

02 All drawings are preliminary unless stated differently. Preliminary drawings and are not to be built or manufactured from.

03 This drawing is subject to copyright of Architectural SERVICES reproduction only with written authority.

04 Drawing dimensions and scales to be checked prior to commencement of work.

05 All structural work where mentioned on this drawing is subject to a qualified structural and civil engineer calculations before building work commences.

06 These plans may be subject to "Planning & Building Regulation Approval" or any other statute in law before the commencement of building works.

07 All materials to match existing unless otherwise stated.

M 1:100 0 1 2 3 4 5
M 1:50 0 0.5 1.0 1.5 2.0 2.5

Proposed GF Plan

Mr & Mrs Boulting
21 Tuscan Walk,
Chandlers Ford,
Hampshire,
SO53 2AL

DRAFT 2A - 25.06.11

CLIENT NO:	DRAWN: DS
JOB NO:	DATE: 12.06.11
SCALE @ A3: 1:50	PG NO: 02



Front Elevation

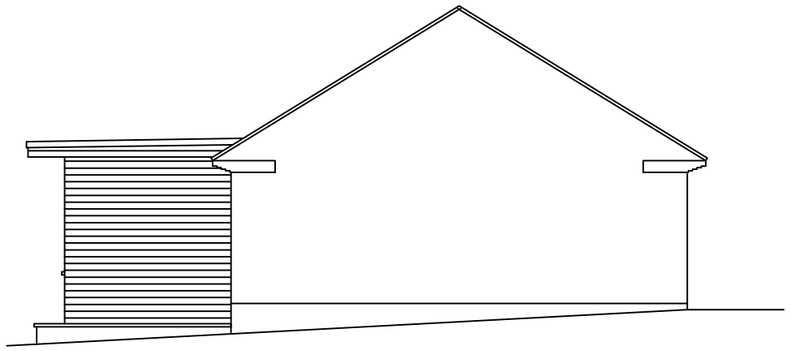

Left Side Elevation



Rear Elevation

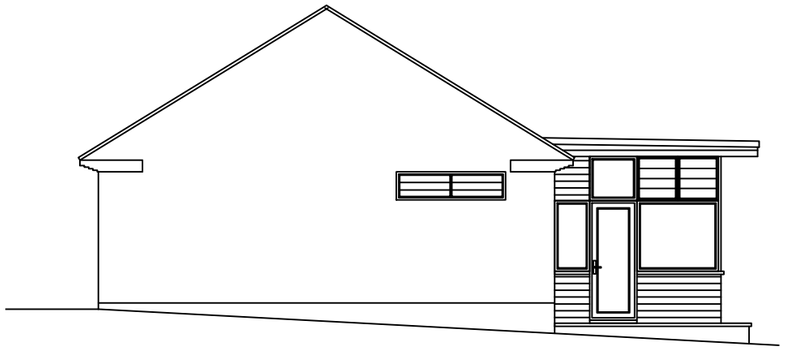

Right Side Elevation

ROSENTHAL DESIGN SERVICES LTD
07713 483394
lrosenthal@btinternet.com

NOTES

01 All new and existing building work dimensions are critical to the construction process.

02 All drawings are preliminary unless stated differently. Preliminary drawings and are not to be built or manufactured from.

03 This drawing is subject to copyright of Architectural SERVICES reproduction only with written authority.

04 Drawing dimensions and scales to be checked prior to commencement of work.

05 All structural work where mentioned on this drawing is subject to a qualified structural and civil engineer calculations before building work commences.

06 These plans may be subject to "Planning & Building Regulation Approval" or any other statute in law before the commencement of building works.

07 All materials to match existing unless otherwise stated.

M 1:100 0 1 2 3 4 5
M 1:50 0 0.5 1.0 1.5 2.0 2.5

Existing Elevations

Mr & Mrs Boulting
21 Tuscan Walk,
Chandlers Ford,
Hampshire,
SO53 2AL

DRAFT 2A - 25.06.11

CLIENT NO:	DRAWN: DS
JOB NO:	DATE: 12.06.11
SCALE @ A3: 1:100	PG NO: 03



Front Elevation

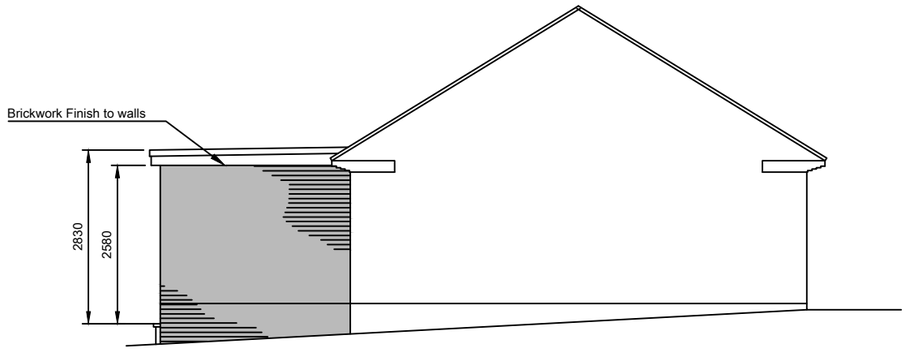

Left Side Elevation

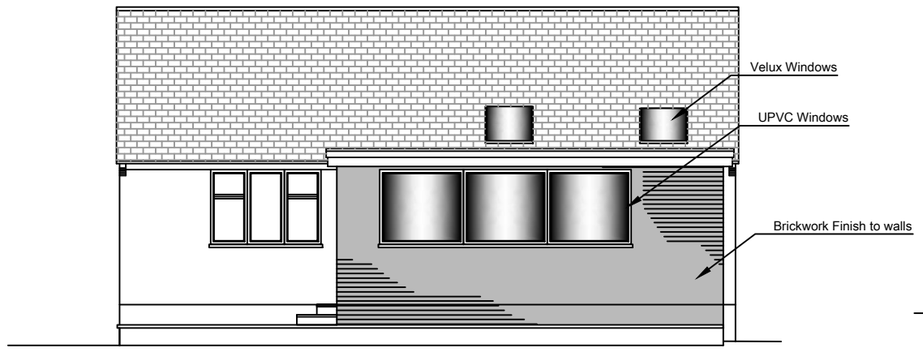

Rear Elevation

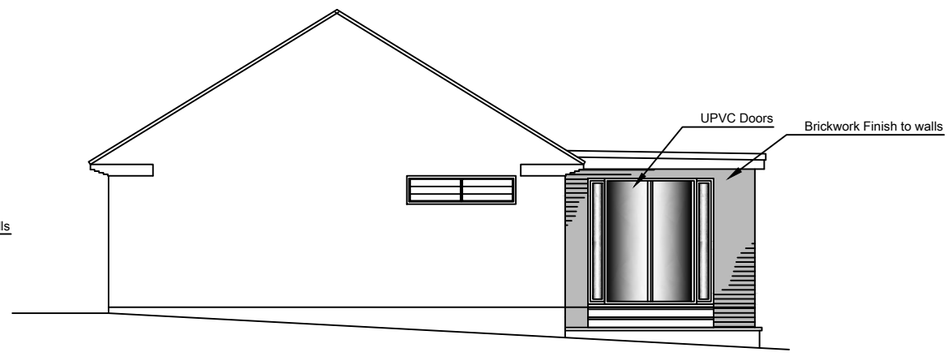

Right Side Elevation

ROSENTHAL DESIGN SERVICES LTD
07713 483394
lrosenthal@btinternet.com

NOTES

01 All new and existing building work dimensions are critical to the construction process.

02 All drawings are preliminary unless stated differently. Preliminary drawings and are not to be built or manufactured from.

03 This drawing is subject to copyright of Architectural SERVICES reproduction only with written authority.

04 Drawing dimensions and scales to be checked prior to commencement of work.

05 All structural work where mentioned on this drawing is subject to a qualified structural and civil engineer calculations before building work commences.

06 These plans may be subject to "Planning & Building Regulation Approval" or any other statute in law before the commencement of building works.

07 All materials to match existing unless otherwise stated.

M 1:100 0 1 2 3 4 5
M 1:50 0 0.5 1.0 1.5 2.0 2.5

Proposed Elevations

Mr & Mrs Boulting
21 Tuscan Walk,
Chandlers Ford,
Hampshire,
SO53 2AL

DRAFT 2A - 25.06.11

CLIENT NO:	DRAWN: DS
JOB NO:	DATE: 12.06.11
SCALE @ A3: 1:100	PG NO: 04



SCALE 1:1250

N

ROSENTHAL DESIGN SERVICES LTD
07713 483394
lrosenthal@btinternet.com

NOTES

01 All new and existing building work dimensions are critical to the construction process.

02 All drawings are preliminary unless stated differently. Preliminary drawings and are not to be built or manufactured from.

03 This drawing is subject to copyright of Architectural SERVICES reproduction only with written authority.

04 Drawing dimensions and scales to be checked prior to commencement of work.

05 All structural work where mentioned on this drawing is subject to a qualified structural and civil engineer calculations before building work commences.

06 These plans may be subject to "Planning & Building Regulation Approval" or any other statute in law before the commencement of building works.

07 All materials to match existing unless otherwise stated.

M 1:1250 0 125 250 375 500 625
M 1:500 0 50 100 150 200 250

Location Plan

Mr & Mrs Boulting
21 Tuscan Walk,
Chandlers Ford,
Hampshire,
SO53 2AL

DRAFT 2A - 25.06.11

CLIENT NO:	DRAWN: DS
JOB NO:	DATE: 12.06.11
SCALE @ A3: shown	PG NO: 05