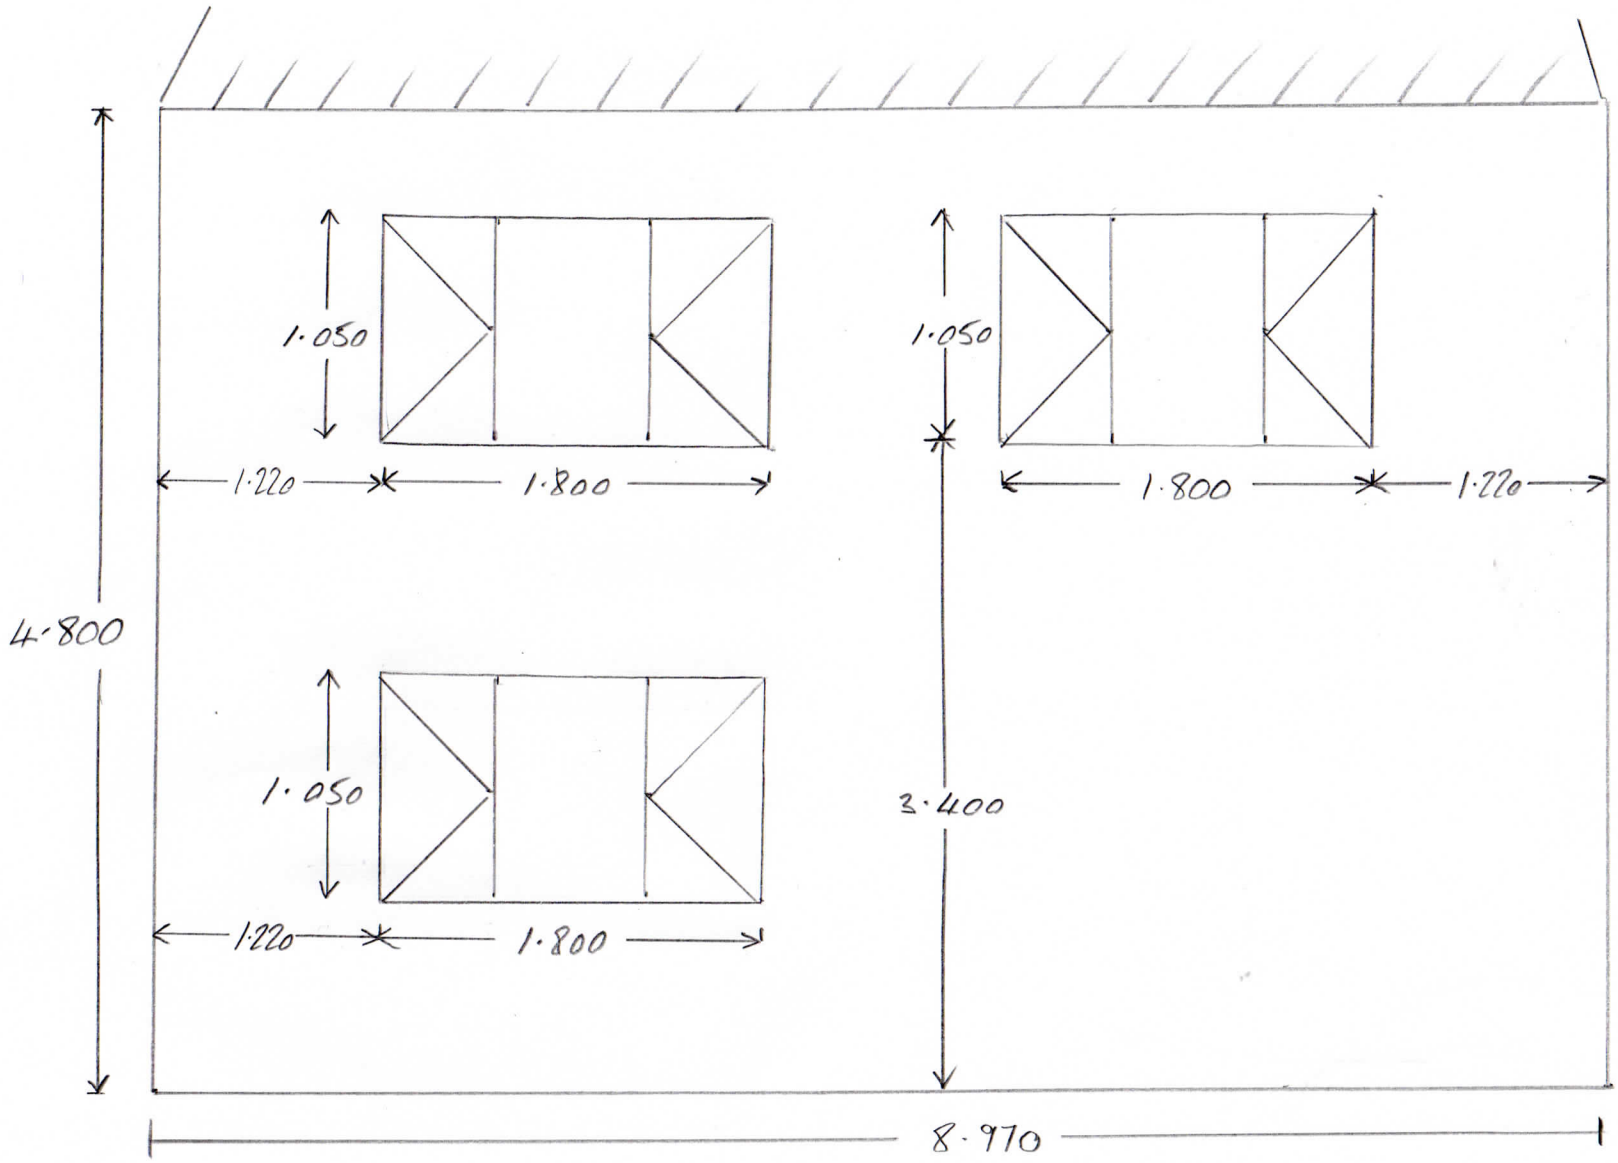


APPLICATION Q/11/68844

APPLICATION TO INSTALL TWO ADDITIONAL WINDOWS ON FIRST FLOOR.
GROUND FLOOR WINDOW IS EXISTING.