This drawing is the copyright of Street Eite Associates Limited.

Do not scale from drawings. All dimensions and levels to be checked on site prior to commencement of work or manufacture of items. Notify SEA of any discrepancies.

This drawing to be read in conjunction with specifications, specialist drawings and any bill of quantities.

The Contractor is to comply with all relevant statutory legislation whether or not specifically stated on these drawings.

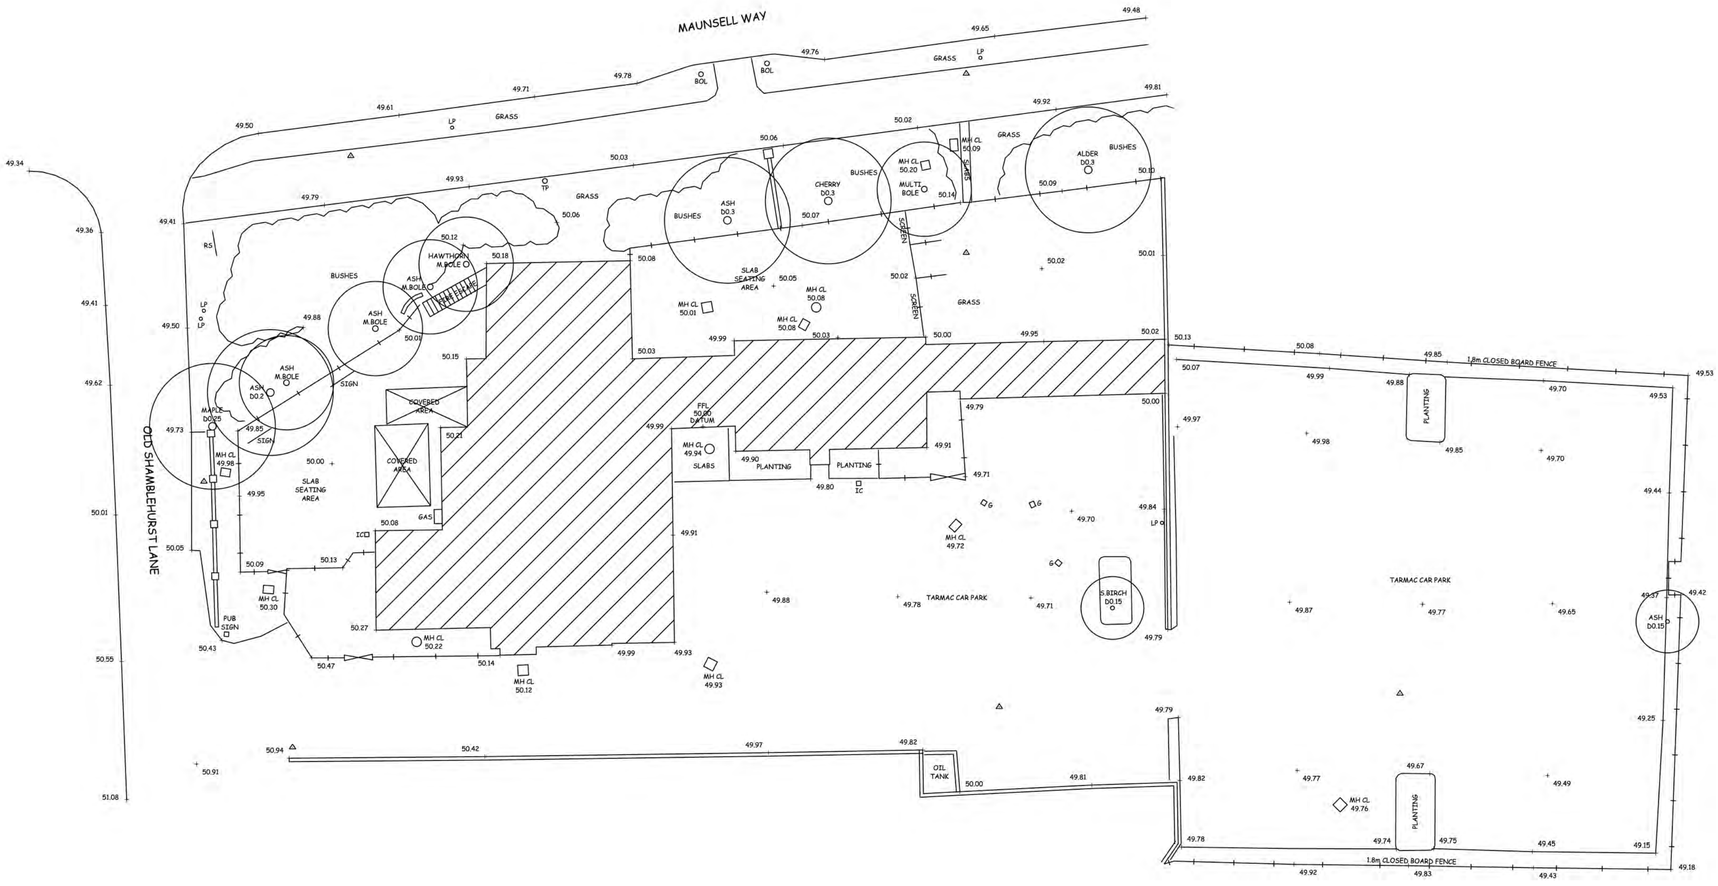

Existing Site Plan SCALE 1:200

0 1m 2m 3m 4m 5m 10m 15m 20m

Scale 1:200@A1

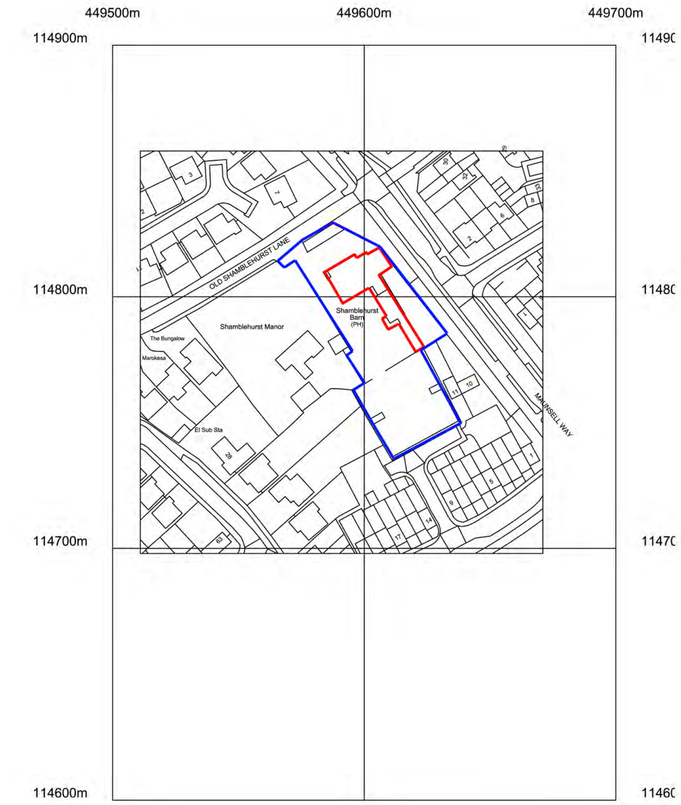

©Crown Copyright. All rights reserved. Licence no. 10001998

Site Location Plan SCALE 1:1250







Existing site photographs

S|E|A DESIGN GROUP

Client: Greene King Pub Partners

Project: The Shamblehurst Barn, Southampton

Drawing Title: Existing Site plan & photgraphs

Scale: Various @ A1 Date: 07.06.11

Drg No: 210070/1.0 Rev:

Drg By: SS Check:

Revisions: By

☑ UK Office
Princes Drive, Kenilworth, Warwickshire, CV8 2FD UK
Telephone +44 (0)1926 864440
Fax +44 (0)1926 864441
Email sea.uk@seadesigngroup.com

☐ UAE Office
PO Box 214533, Dubai, UAE
Telephone +971 (4) 324 5088
Fax +971 (4) 324 5087
Email sea.uae@seadesigngroup.com
Website seadesigngroup.com