This drawing is the copyright of Street Eite Associates Limited.

Do not scale from drawings. All dimensions and levels to be checked on site prior to commencement of work or manufacture of items. Notify SEA of any discrepancies.

This drawing to be read in conjunction with specifications, specialist drawings and any bill of quantities.

The Contractor is to comply with all relevant statutory legislation whether or not specifically stated on these drawings.

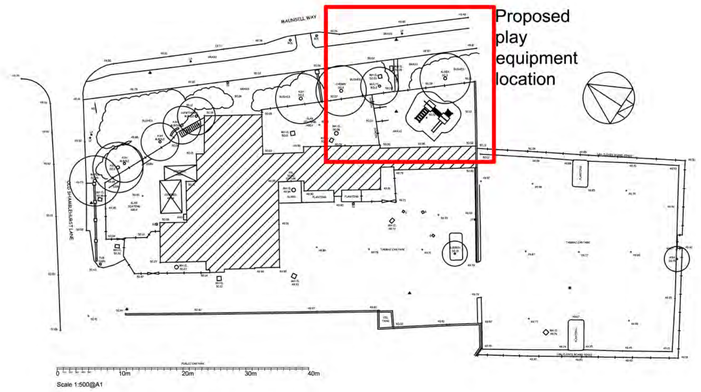

Location Plan SCALE 1:500

Proposed Site Plan SCALE 1:100

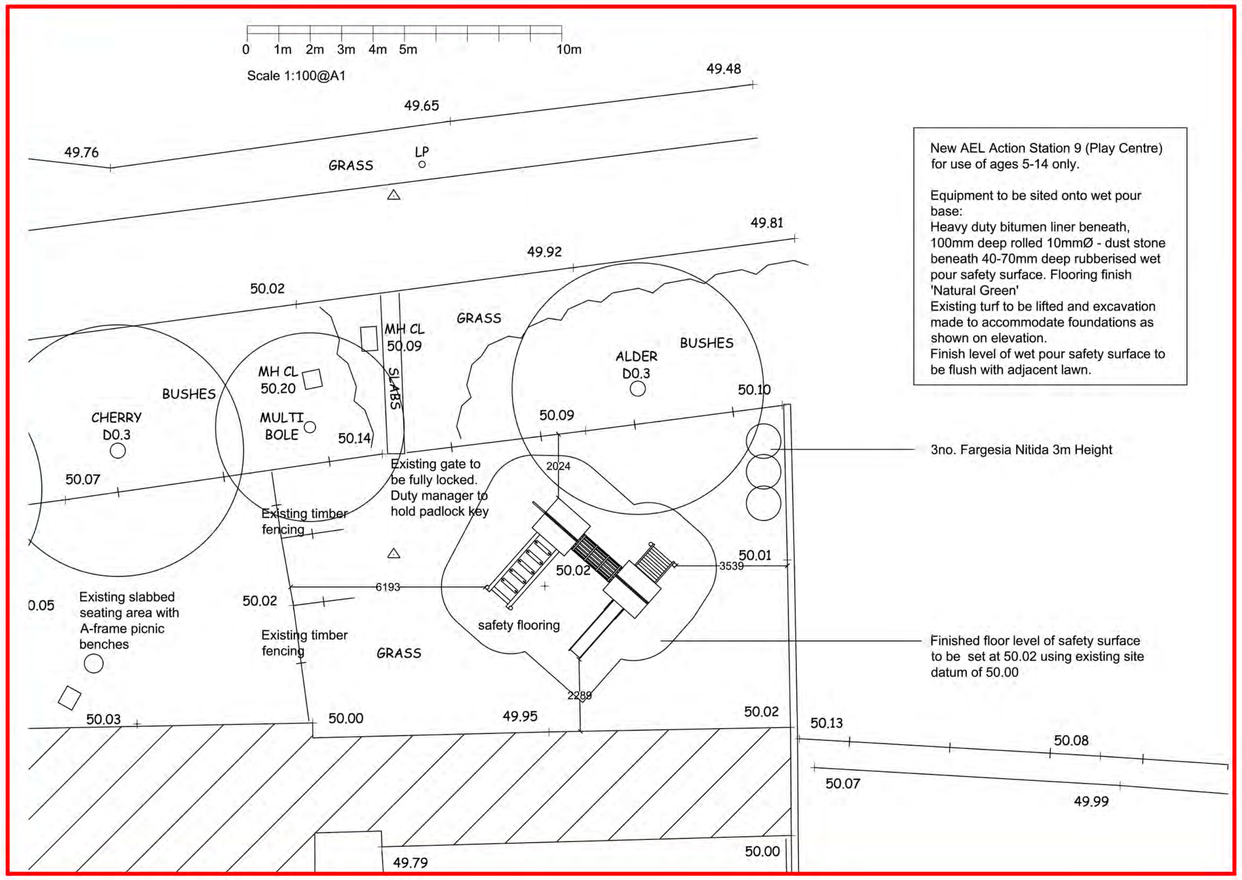

New AEL Action Station 9 (Play Centre) for use of ages 5-14 only.

Equipment to be sited onto wet pour base:
Heavy duty bitumen liner beneath, 100mm deep rolled 10mmØ - dust stone beneath 40-70mm deep rubberised wet pour safety surface. Flooring finish 'Natural Green'
Existing turf to be lifted and excavation made to accommodate foundations as shown on elevation.
Finish level of wet pour safety surface to be flush with adjacent lawn.

3no. Fargesia Nitida 3m Height

Finished floor level of safety surface to be set at 50.02 using existing site datum of 50.00

Proposed section scale 1:20

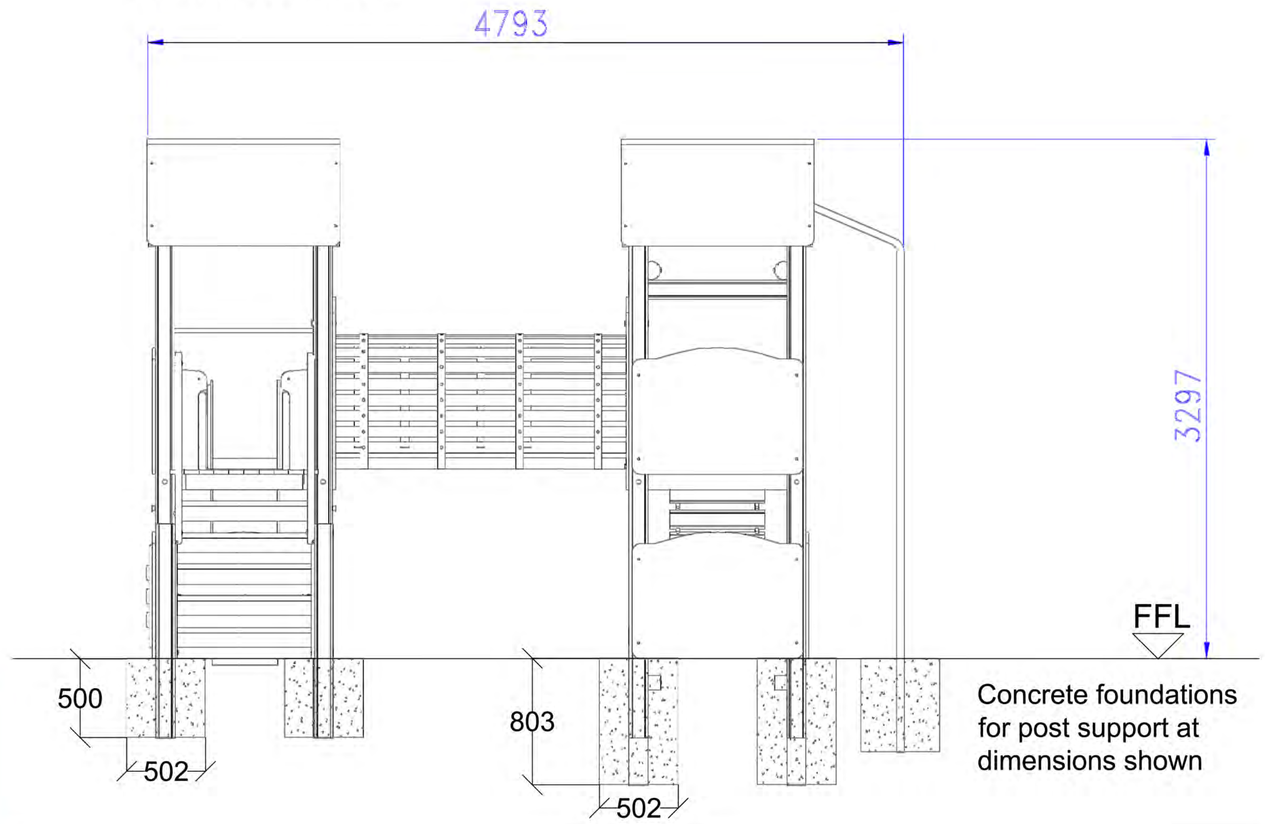

Concrete foundations for post support at dimensions shown



S|E|A DESIGN GROUP

Client: Greene King Pub Partners

Project: The Shamblehurst Barn, Southampton

Drawing Title: Proposed Site Plans & Elevations

Scale: Various @ A1 Date: 07.06.11

Drg No: 210070/1.0 Rev:

Drg By: SS Check:

Revisions:By

☑ UK Office
Princes Drive, Kenilworth, Warwickshire, CV8 2FD UK
Telephone +44 (0)1926 864440
Fax +44 (0)1926 864441
Email sea.uk@seadesigngroup.com

☐ UAE Office
PO Box 214533, Dubai, UAE
Telephone +971 (4) 324 5088
Fax +971 (4) 324 5087
Email sea.uae@seadesigngroup.com
Website seadesigngroup.com